CAMERON PARISH

GULF OF MEXICO

SITE NO. 1

DISPOSAL AREA

446,000 2,647,000 443,000 440,000

2,644,000

-4

-5

Calcasieu Channel Lighted Buoy 38

Calcasieu Channel Lighted Buoy 37

Calcasieu Channel Lighted Buoy 36

Calcasieu Channel Lighted Buoy 35

LT 38 LT 37 LT 36 LT 35

LL=40.7 MLLW

LL=44.7 MLLW

LL=43.7 MLLW

LL=42.7 MLLW

Sheet 29

Sheet 31

VICINITY MAP

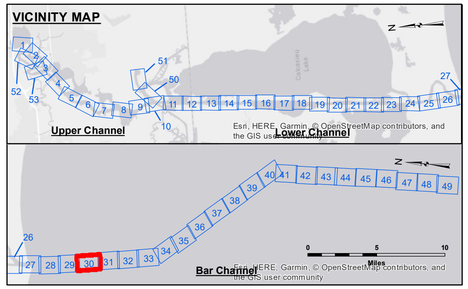

LEGEND

- Federal Navigation Channel
- Federal Navigation Center Line
- As-built Pipeline/Cable
- Unconfirmed Pipeline/Cable
- Project Depth Contour
- Cable Area
- Placement Area
- Anchorage Area
- Obstruction Point
- Wrecks-Submerged
- 3 Fluff Thickness (feet)*
- Shoalest Sounding**
- Beacon, General
- Red Navigation Buoy
- Green Navigation Buoy
- -16' and above
- -16' to -21'
- -21' to -26'
- -26' to -33'
- -33' to -39'
- -39' to -41'
- -41' to -43'
- -43' and below

Gage Reading: CAMERON: 1.32 MLLW
Sea Conditions: CALM
Vessel Name: M/V TECHE
Survey Type: CONDITION
Sounding Frequency***: LOW

Feet
0 400 800 1,200 1,600

NOTES:
Horizontal Coordinate System:
North American Datum of 1983 (NAD83), projected to the State Plane Coordinate System (SPCS), Louisiana South Zone. Distance units in U.S. Survey Feet.

Vertical Datum:
Soundings are shown in feet and indicate depths below Mean Lower Low Water Datum (MLLW). Datum Relationships for gage 73650 as of December 2013:
0.0' NAVD88 (2009.55) = 1.3' MLLW = 2.3' MLG or 0.0' MLLW = 1.0' MLG

Distances on the Calcasieu River are shown at 1 mile intervals.

The location of navigation aids are base on and provided by the U.S. Coast Guard and USACE survey crews.

2015 Aerial Photography data source: NAIP

Reference is N.O.A.A. Navigation Chart No. 11339.

* Difference between high and low frequency elevations where greater than 1.0'.

** Shoalest Sounding per Quarter per Reach.

*** High frequency (200 kHz) survey data represents the first signal return at a sounding location and will include suspended solids, known as "fluff", if present. Low frequency (20 kHz) survey data normally penetrates through this "fluff" layer to depict elevations of consolidated bottom material. Low frequency accuracies may vary depending on channel conditions and fathometer settings.

US Army Corps of Engineers
District: CEMVN

Distribution Liability: The data represents the results of data collection and processing activities at the times and dates indicated and indicates the general existing conditions. As such, it is only valid for its intended use, content, time and accuracy and is not to be used for navigation or any other purpose.

Data Constraints: Hydrographic survey data is subject to change due to environmental conditions such as storms, sediment transport activity and natural shoaling and scouring processes. The U. S. Government makes no guarantees, expressed or implied, as to the usability of any of the application of the data for other than its intended purpose.

DISCLAIMER
Access Constraints: The United States Government furnishes this map and the data contained therein. The recipient agrees to the express understanding that the US Government makes no warranties, expressed or implied concerning the accuracy, completeness, reliability, or suitability of this information and the data furnished. The United States shall be under no liability whatsoever to any individual or party for any loss or damage made thereof. These data belong to the Government. Therefore the recipient fully agrees not to represent these data to anyone as other than Government data. The recipient agrees to indemnify the Government and these data to others without also transferring this Disclaimer.

The information depicted on this map represents the results of a survey conducted on the date indicated and can only be considered to represent the general condition existing at that time.

U.S. ARMY COPRPS OF ENGINEERS
NEW ORLEANS DISTRICT

Surveyed By: SPS,JH	Plotted By: BD	Checked By: AO	
Submitted:	Recommended: Chief, Survey Section	Approved: Chief, Waterways Maintenance Section	

CALCASIEU SHIP CHANNEL
BAR SHEET 30
CR_30_BAR_20180416_CS
16 April 2018

Sheet Reference Number
30 **of** 53

Revison Number:
3.12-20160811