CAMERON PARISH

GULF OF MEXICO

SITE NO. 1

DISPOSAL AREA

446,000 2,647,000 443,000 440,000

2,644,000

Sheet 29 Sheet 31

-4 -5

Calcasieu Channel Lighted Buoy 38

Calcasieu Channel Lighted Buoy 36

Calcasieu Channel Lighted Buoy 35

Calcasieu Channel Lighted Buoy 37

LT 38 LT 36 LT 35 LT 37

LL=41.9 MLLW

LL=43.9 MLLW

LL=42.9 MLLW

LL=42.9 MLLW

LL=43.9 MLLW

LL=41.9 MLLW

LL=42.9 MLLW

VICINITY MAP

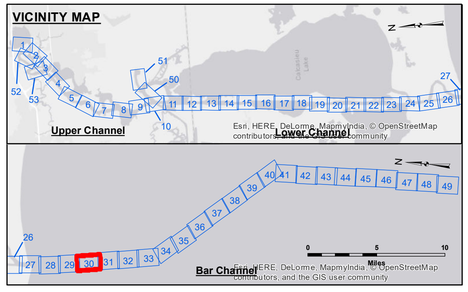

LEGEND

- Federal Navigation Channel
- Federal Navigation Center Line
- As-built Pipeline/Cable
- Unconfirmed Pipeline/Cable
- Project Depth Contour
- Cable Area
- Placement Area
- Anchorage Area
- Obstruction Point
- Wrecks-Submerged
- 3 Fluff Thickness (feet)*
- Shoalest Sounding**
- Beacon, General
- Red Navigation Buoy
- Green Navigation Buoy
- -16' and above
- -16' to -21'
- -21' to -26'
- -26' to -33'
- -33' to -39'
- -39' to -41'
- -41' to -43'
- -43' and below

Gage Reading:	CAMERON: 1.11 MLLW
Sea Conditions:	3'
Vessel Name:	M/V LAFOURCHE
Survey Type:	CONDITION
Sounding Frequency***:	LOW

Feet

0 400 800 1,200 1,600

NOTES:

Horizontal Coordinate System:
North American Datum of 1983 (NAD83), projected to the State Plane Coordinate System (SPCS), Louisiana South Zone. Distance units in U.S. Survey Feet.

Vertical Datum:
Soundings are shown in feet and indicate depths below Mean Lower Low Water Datum (MLLW). Datum Relationships for gage 73650 as of December 2013:
0.0' NAVD88 (2009.55) = 1.3' MLLW = 2.3' MLG or 0.0' MLLW = 1.0' MLG

Distances on the Calcasieu River are shown at 1 mile intervals.

The location of navigation aids are base on and provided by the U.S. Coast Guard and USACE survey crews.

2015 Aerial Photography data source: NAIP

Reference is N.O.A.A. Navigation Chart No. 11339.

* Difference between high and low frequency elevations where greater than 1.0'.

** Shoalest Sounding per Quarter per Reach.

*** High frequency (200 kHz) survey data represents the first signal return at a sounding location and will include suspended solids, known as "fluff", if present. Low frequency (20 kHz) survey data normally penetrates through this "fluff" layer to depict elevations of consolidated bottom material. Low frequency accuracies may vary depending on channel conditions and fathometer settings.

US Army Corps of Engineers
District: CEMVN

DISCLAIMER
Access Constraints: The United States Government furnishes this map/chart/publication "as is" to the recipient and does not express understanding that the US Government makes no warranties, expressed or implied concerning the accuracy, completeness, reliability, or suitability of this information. Neither the US Government nor any of its employees shall be liable for any damages arising out of the use of or reliance on this information and the data furnished. The United States shall be under no obligation to update any information or data provided or made thereof. These data belong to the Government. Therefore the recipient fully agrees not to represent these data to anyone as other than Government data. The recipient agrees to hold harmless the Government for any damages resulting from the use or misrepresentation of these data by others without also transferring this Disclaimer.

Distribution Liability: The data represents the results of data collection and processing at a point in time and reflects bottom activity and indicates the general existing conditions. As such, it is only valid for its intended use, content, time and accuracy of the survey. The user assumes all liability for the use or misuse of any of the application of the data for other than its intended purpose.

Data Constraints: Hydrographic survey data is subject to change due to environmental conditions such as storms, fluctuations in the hydrographical conditions which develop after the date of publication. This data is intended for U. S. Army Corps of Engineers' internal use. Project monitored based on daily spot.

U.S. ARMY COPRPS OF ENGINEERS
NEW ORLEANS DISTRICT

Surveyed By: SPS, JH	Plotted By: BD	Checked By: AO	
Submitted:	Recommended: Chief, Survey Section	Approved: Chief, Waterways Maintenance Section	

CALCASIEU SHIP CHANNEL
BAR SHEET 30
CR_30_BAR_20180718_BD
18 July 2018

Sheet Reference Number
30 **of** 53

Revison Number:
3.12-20160811