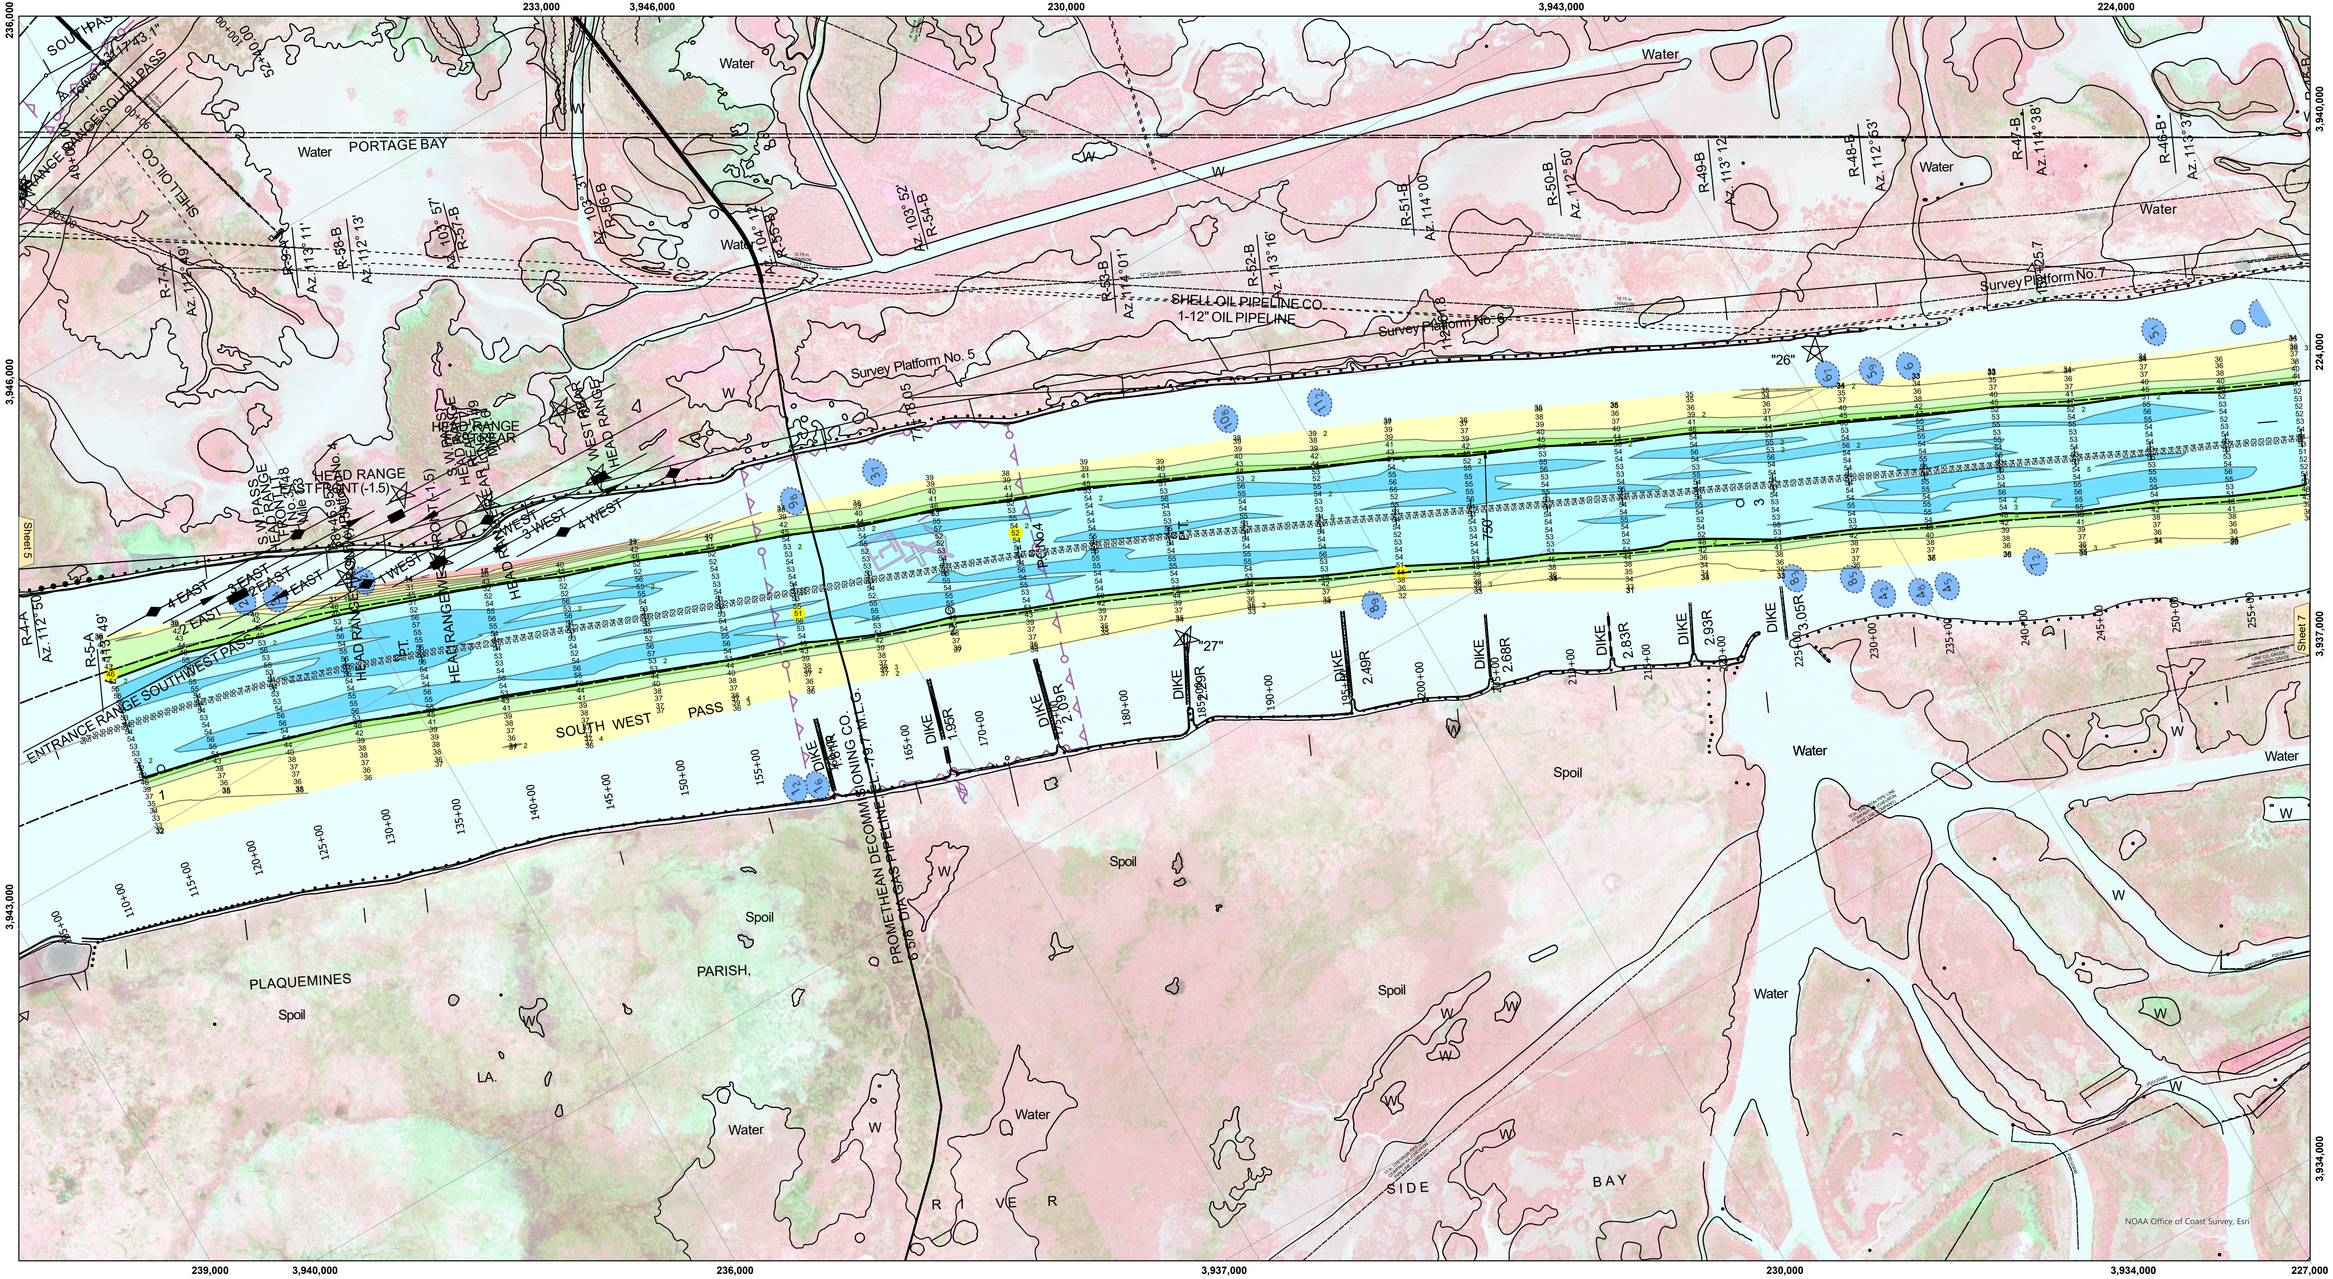


US Army Corps of Engineers
District: CEMVN

Distribution Liability: The data represents the results of data collection/processing for a specific US Army Corps of Engineers project and is intended for use by the project team only. It is only valid for its intended use, content, time and accuracy specifications. The user is responsible for the results of any use, misinterpretation of this data or other than its intended purpose.

Data Constraints: Hydrographic survey data is subject to change rapidly due to several factors including but not limited to dredging and environmental conditions. Data represents the results of US Army Corps of Engineers accepts no responsibility for changes in the data after the survey was conducted on the date indicated and publication. This data is intended for U. S Army Corps of Engineers internal use. Prudent mariners should not rely solely upon it.

DISCLAIMER
Access Constraints: The United States Government furnishes this map and the information contained therein on an "as-is" basis. The recipient agrees to assume any and all risks associated with its use. In no event will the United States be liable to the recipient or to any third party for any special, consequential, or exemplary damages or lost profits resulting from any use or misuse of this map or the information contained therein. The recipient agrees to indemnify and hold harmless the United States Government, its officers, employees, agents, representatives, and contractors from any and all third party claims for damages, losses, costs, and liabilities arising out of or related to the recipient's use, misuse, or redistribution of this map or the information contained therein. The recipient fully agrees not to represent these data to anyone as other than preliminary and to hold the United States harmless from any and all claims arising from the recipient's representation of these data. The recipient agrees to make no claim against the United States, its officers, employees, agents, representatives, or contractors for any special, consequential, or exemplary damages or lost profits resulting from any use or misuse of these data or other than its intended purpose.

Use Constraints: The information depicted on this map represents the results of a survey conducted on the date indicated and can only be considered a representative sample of data at the time.

U.S. ARMY CORPS OF ENGINEERS
NEW ORLEANS DISTRICT


Surveyed By:	JTB & RCC
Plotted By:	TSS
Checked By:	NSK
Submitted:	
Recommended:	Chief, Survey Section
Approved:	Chief, Waterways Maintenance Section

MISSISSIPPI RIVER - B.R. TO GULF
SOUTHWEST PASS - SHEET 6
SW_06_SWPX_20261105_CS
05 November 2026

Sheet Reference Number
6 of 13

Revison Number:
5.26.09.24-5.26.09.24

VICINITY MAP

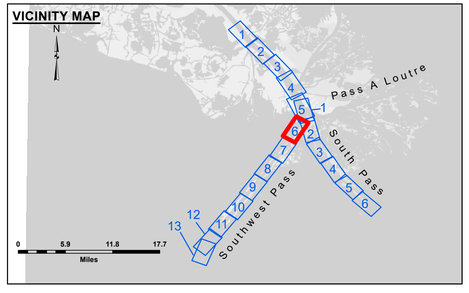

LEGEND

- Federal Navigation Channel
- Federal Navigation Center Line
- As-built Pipeline/Cable
- Unconfirmed Pipeline/Cable
- Project Depth Contour
- Cable Area
- Placement Area
- Anchorage Area
- Obstruction Point
- Wrecks-Submerged
- 3 Fluff Thickness (feet)*
- Borrow Area
- Shoalest Sounding**
- Beacon, General
- Red Navigation Buoy
- Green Navigation Buoy
- -10' and above
- -10' to -20'
- -20' to -30'
- -30' to -40'
- -40' to -45'
- -45' to -50'
- -50' to -55'
- -55' and below

Gage Reading:	1.3 MLLW @ H.O.P (01525) @ 1030
Sea Conditions:	CALM
Vessel Name:	TOBIN
Survey Type:	CONDITION, SB
Sounding Frequency***:	LOW

Feet
0 500 1,000 1,500 2,000 2,500

NOTES:

Horizontal Coordinate System:
North American Datum of 1983 (NAD83), projected to the State Plane Coordinate System (SPCS), Louisiana South Zone. Distance units in U.S. Survey Feet.

Vertical Datum:
Soundings are shown in feet and indicate depths below Mean Lower Low Water (MLLW, 12-16).
Datum Relationships for gage 01545 as of February 2021:
0.0' NAVD88, 2009.55 = -0.32' MLLW = 3.18' MLG

Distances on the Mississippi River, above and below Head of Passes are shown at 1 mile intervals.

The location of navigation aids are base on and provided by the U.S. Coast Guard.

2024 Aerial Photography data source: Optimal GEO (1998 DOQQ in green)

Reference is N.O.A.A. Navigation Chart No. 11361.

** Shoalest Sounding per Quarter per Reach.

*** High frequency (200 kHz) survey data represents the first signal return at a sounding location and will include suspended solids, known as "fluff", if present. Low frequency (24 kHz) survey data normally penetrates through this "fluff" layer to depict elevations of consolidated bottom material. Low frequency accuracies may vary depending on channel conditions and fathometer settings.