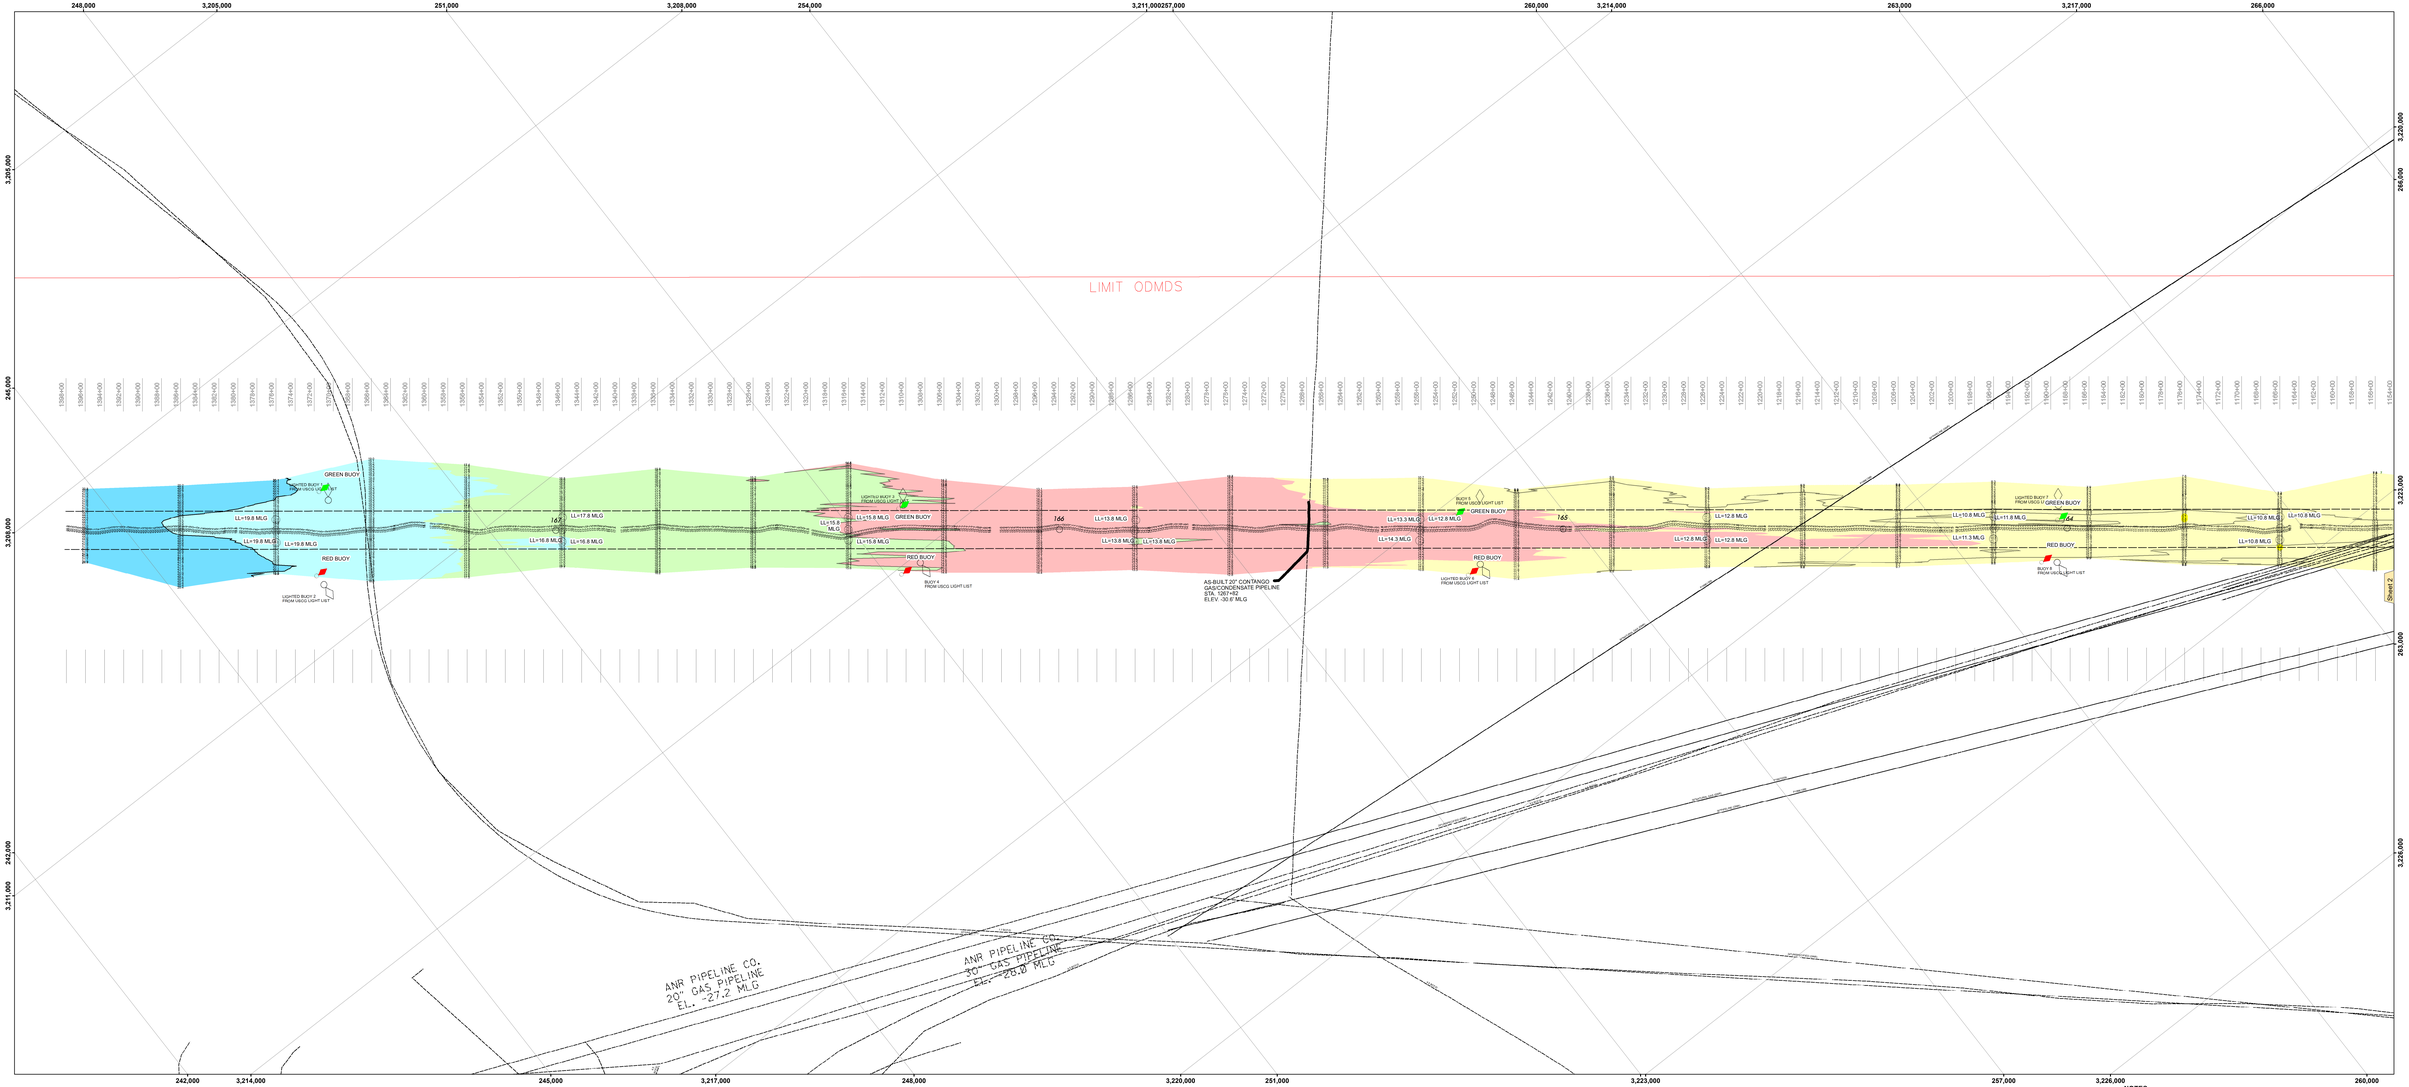

US Army Corps of Engineers
District: CEMVN

Distribution Liability: The data represents the results of data collection and analysis at the time and for the purposes noted. It is only valid for the time period and purpose stated in this report. Any other use of the data or application of the data for other than its intended purpose is prohibited.

Data Conversions: Hydrographic survey data is subject to change due to the conversion of data from one coordinate system to another, during and subsequent to processing and/or plotting. The U.S. Army Corps of Engineers, Mobile District, Survey Section, assumes no liability for the application of the data for other than its intended purpose. This data is intended for U.S. Army Corps of Engineers purposes only. Other agencies/organizations may differ.

DISCLAIMER
Access Conditions: This United States Government function is intended for the use of authorized personnel only. Unauthorized access or alteration, theft, or destruction of this data is prohibited and may be punishable by fines or civil penalties. Unauthorized use of the data may result in civil or criminal penalties. By accessing this data, you agree that you will not misuse, misappropriate, or misrepresent this data. The Corps of Engineers reserves the right to monitor the data for unauthorized use and use this information for any purpose deemed necessary by the Corps of Engineers.

U.S. ARMY CORPS OF ENGINEERS
NEW ORLEANS DISTRICT

Submitted:	Surveyed By: RV SABDIZADAMS	
Recommended: Chief, Survey Section	Reviewed By: BD	
Approved: Chief, Waterways Maintenance Section	Checked By: CHECKED_BY	

ATCHAFALAYA RIVER BAR CHANNEL AR_01_BAR_20200128_AD 28 January 2020

Sheet Reference Number
1 of 16

Revision Number: 4-B-20190763

VICINITY MAP

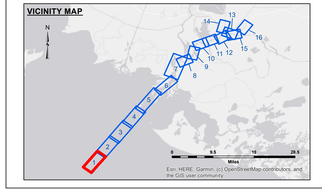

LEGEND

- Federal Navigation Channel
- Federal Navigation Center Line
- As-built Pipeline/Cable
- Unconfirmed Pipeline/Cable
- Project Depth Contour
- Cable Area
- Placement Area
- Anchorage Area
- Obstruction Point
- Wrecks-Submerged
- Borrow Area
- Shoalest Sounding**
- Beacon, General
- Red Navigation Buoy
- Green Navigation Buoy
- 3 Fluff Thickness*
- -12' and above
- -12' to -15'
- -15' to -18'
- -18' to -20'
- -20' and below

Gage Reading: B-17: 2.15 MLG AVG.
Sea Conditions: 1-3 FT
Vessel Name: M/V VALENTOUR
Survey Type: CONDITION
Sounding Frequency***: LOW

Feet
0 800 1,600 2,400 3,200

NOTES:
Horizontal Coordinate System:
North American Datum of 1983 (NAD83), projected to the State Plane Coordinate System (SPCS), Louisiana South Zone. Distance units in U.S. Survey Feet.

Vertical Datum:
Soundings are shown in feet and indicate depths below Mean Low Gulf Datum (MLG).
Datum Relationships for the gage 8860 as of August 2013:
0.0' NAVD88 = 0.6' MLLW = 1.5' MLG

Distances on the Atchafalaya River are shown at 1 mile intervals.

The location of navigation aids are base on and provided by the U.S. Coast Guard.

2019 Aerial Photography data source: P.A.R. LLC. (1998 DOQQ imagery in green).

Reference is N.O.A.A. Navigation Chart No. 11354.

* Difference between high and low frequency elevations where greater than 1.0'.

** Shoalest Sounding per Quarter per Reach.

*** High frequency (200 kHz) survey data represents the first signal return at a sounding location and will include suspended solids, known as "fluff", if present. Low frequency (20 kHz) survey data normally penetrates through this "fluff" layer to depict elevations of consolidated bottom material. Low frequency accuracies may vary depending on channel conditions and fathometer settings.