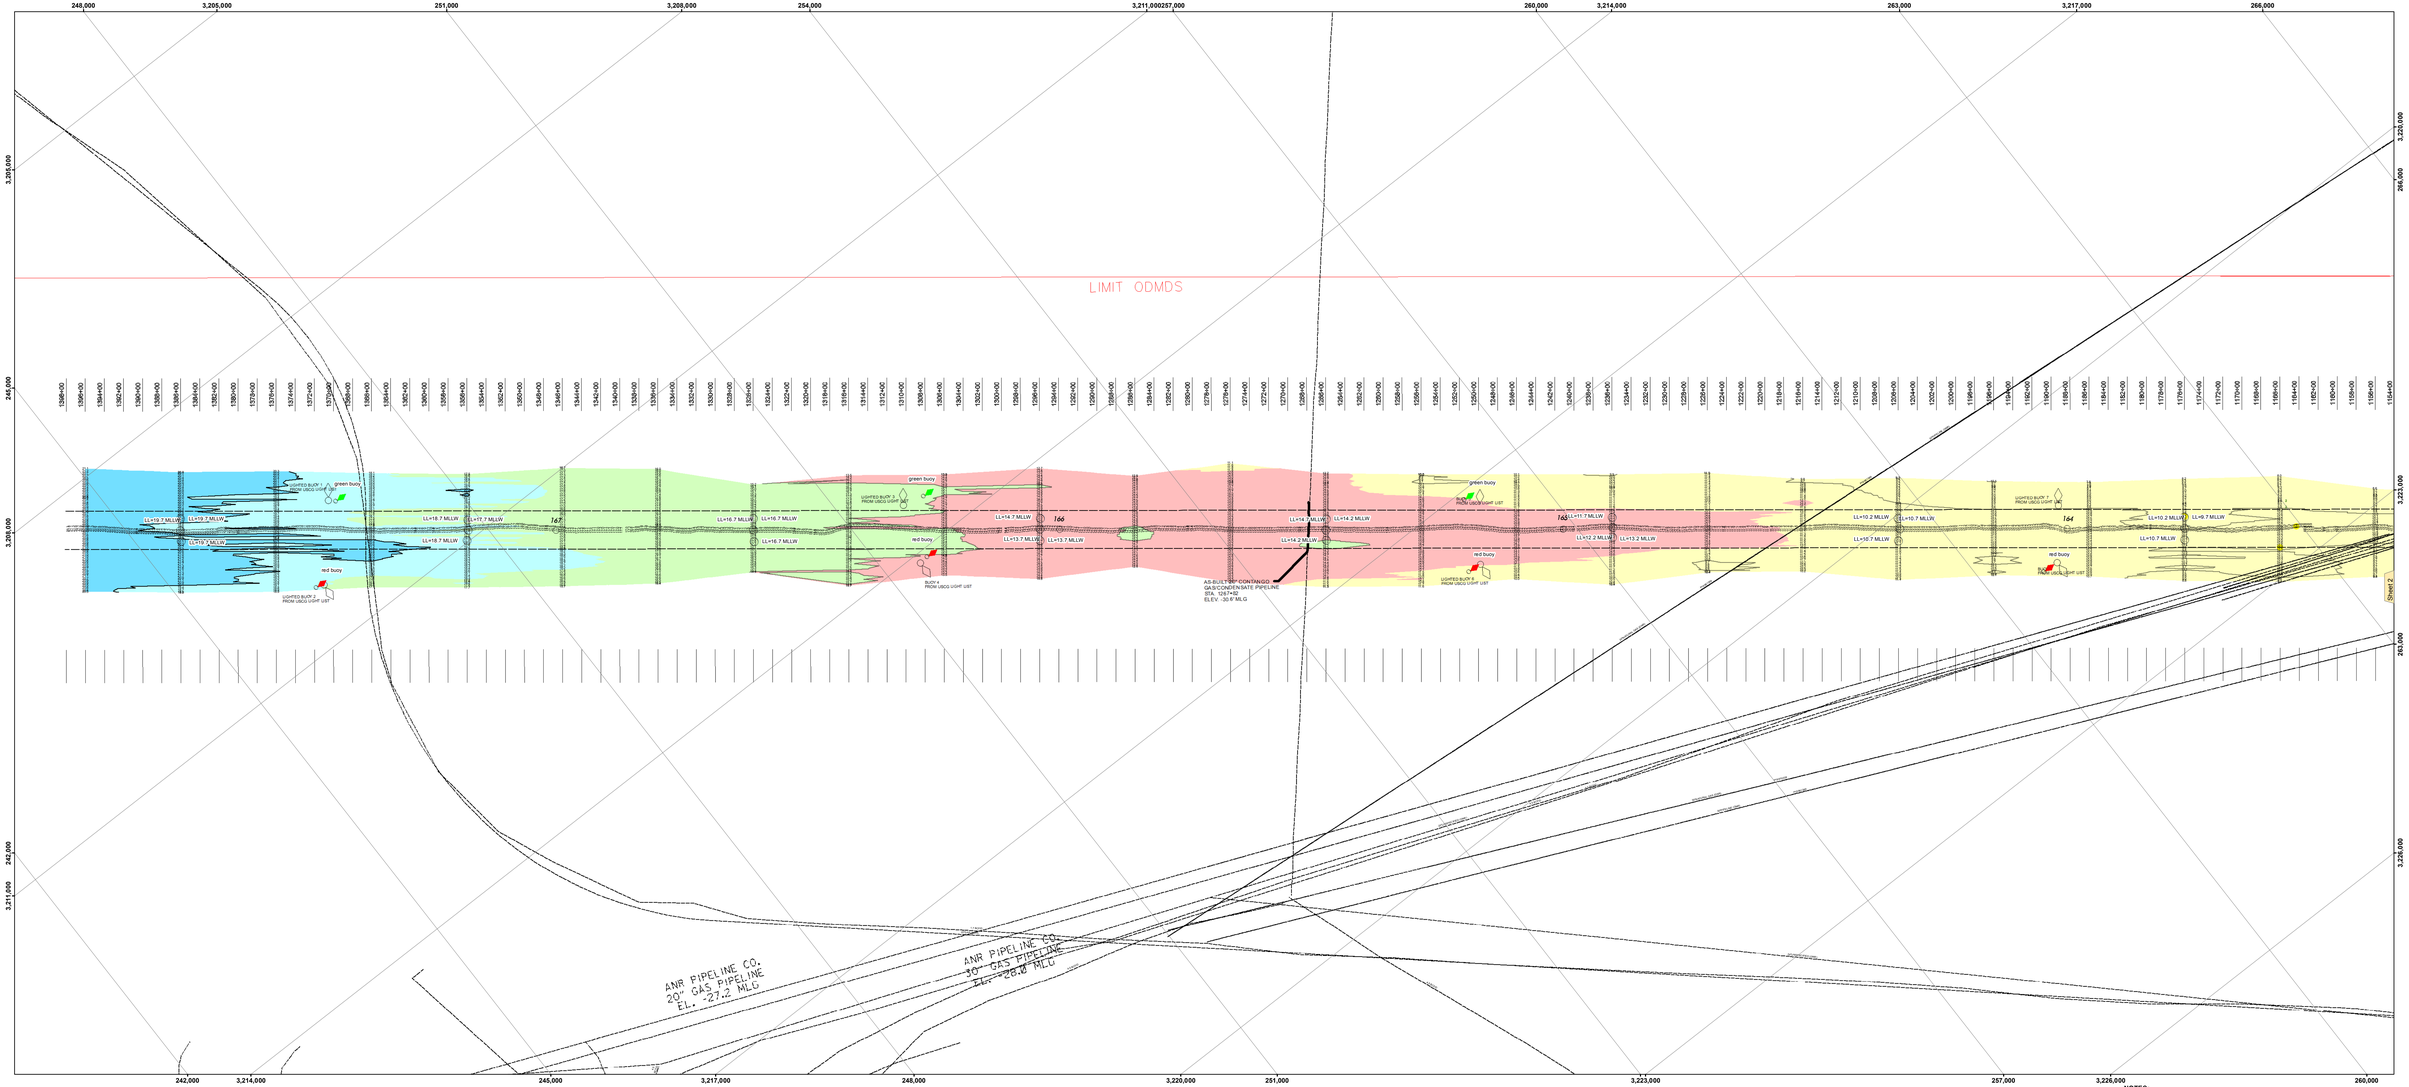

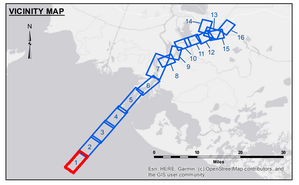

LEGEND

- Federal Navigation Channel
- Federal Navigation Center Line
- As-built Pipeline/Cable
- Unconfirmed Pipeline/Cable
- Project Depth Contour
- Cable Area
- Placement Area
- Anchorage Area
- Obstruction Point
- Wrecks-Submerged
- Borrow Area
- Shoalest Sounding**
- Beacon, General
- Red Navigation Buoy
- Green Navigation Buoy
- -12' and above
- -12' to -15'
- -15' to -18'
- -18' to -20'
- -20' and below
- 3 Fluff Thickness*

Gage Reading:	EUGENE IS: 2.3 MLG AVG
Sea Conditions:	1-3 FT.
Vessel Name:	M/V VALENTOUR
Survey Type:	CONDITION
Sounding Frequency***:	LOW

Feet: 0, 800, 1,600, 2,400, 3,200

NOTES:

Horizontal Coordinate System:
North American Datum of 1983 (NAD83), projected to the State Plane Coordinate System (SPCS), Louisiana South Zone. Distance units in U.S. Survey Feet.

Vertical Datum:
Soundings are shown in feet and indicate depths below Mean Low Gulf Datum (MLG).
Datum Relationships for the gage 8860I as of August 2013:
0.0' NAVD88 = 0.6' MLLW = 1.5' MLG

Distances on the Atchafalaya River are shown at 1 mile intervals.

The location of navigation aids are base on and provided by the U.S. Coast Guard.

2019 Aerial Photography data source: P.A.R. LLC. (1998 DOQQ imagery in green).

Reference is N.O.A.A. Navigation Chart No. 11354.

* Difference between high and low frequency elevations where greater than 1.0'.

** Shoalest Sounding per Quarter per Reach.

*** High frequency (200 kHz) survey data represents the first signal return at a sounding location and will include suspended solids, known as "fluff", if present. Low frequency (20 kHz) survey data normally penetrates through this "fluff" layer to depict elevations of consolidated bottom material. Low frequency accuracies may vary depending on channel conditions and fathometer settings.

US Army Corps of Engineers
District: CEMVN

Distribution Limits: This data represents the records of data collected by the U.S. Army Corps of Engineers. Its distribution is limited to those who have a need for it in the performance of their official duties. Its distribution to other agencies, contractors, etc. is only in furtherance of the U.S. Army Corps of Engineers mission.

Data Constraints: Hydrographic survey data is subject to change between survey periods due to factors such as shoaling, scour, storms, and operational dredging and removal processes. The U.S. Army Corps of Engineers makes no guarantee or warranty as to the accuracy of any given sounding or contour at any given location or time. Navigation should not be based on this data. For navigation purposes, refer to the latest U.S. Coast Guard Local Notice to Mariners publication. This data is intended for U.S. Army Corps of Engineers use only.

Data Limits: Access Constraints: The United States Government is the owner of all rights, title, and interest in and to the data. Unauthorized reproduction, distribution, delay or diversion in any medium, in whole or in part, of this data is prohibited. The United States shall not be liable for any delay or diversion of the data or any part thereof, regardless of any claim or demand by any person or entity, arising out of or in connection with the data, including, but not limited to, lost profits, or any other direct, indirect, special, or consequential damages whatsoever. The United States shall not be liable for any claim or demand by any person or entity, based on or in connection with the data, including but not limited to lost profits, or any other direct, indirect, special, or consequential damages whatsoever, arising out of the use of the data or any part thereof. These data is intended for use by authorized personnel only.

U.S. ARMY CORPS OF ENGINEERS
NEW ORLEANS DISTRICT

Submitted:		Surveyed By: RY/ADZ/DA/MS	
Recommended:	Chief, Survey Section	Reviewed By: AO	Checked By: AO
Approved:	Chief, Waterways Maintenance Section		

ATCHAFALAYA RIVER BAR CHANNEL
AR_01_BAR_20200324_CS
24 March 2020

Sheet Reference Number
1 of 16

Revision Number
4-9-2019 NT/TCD