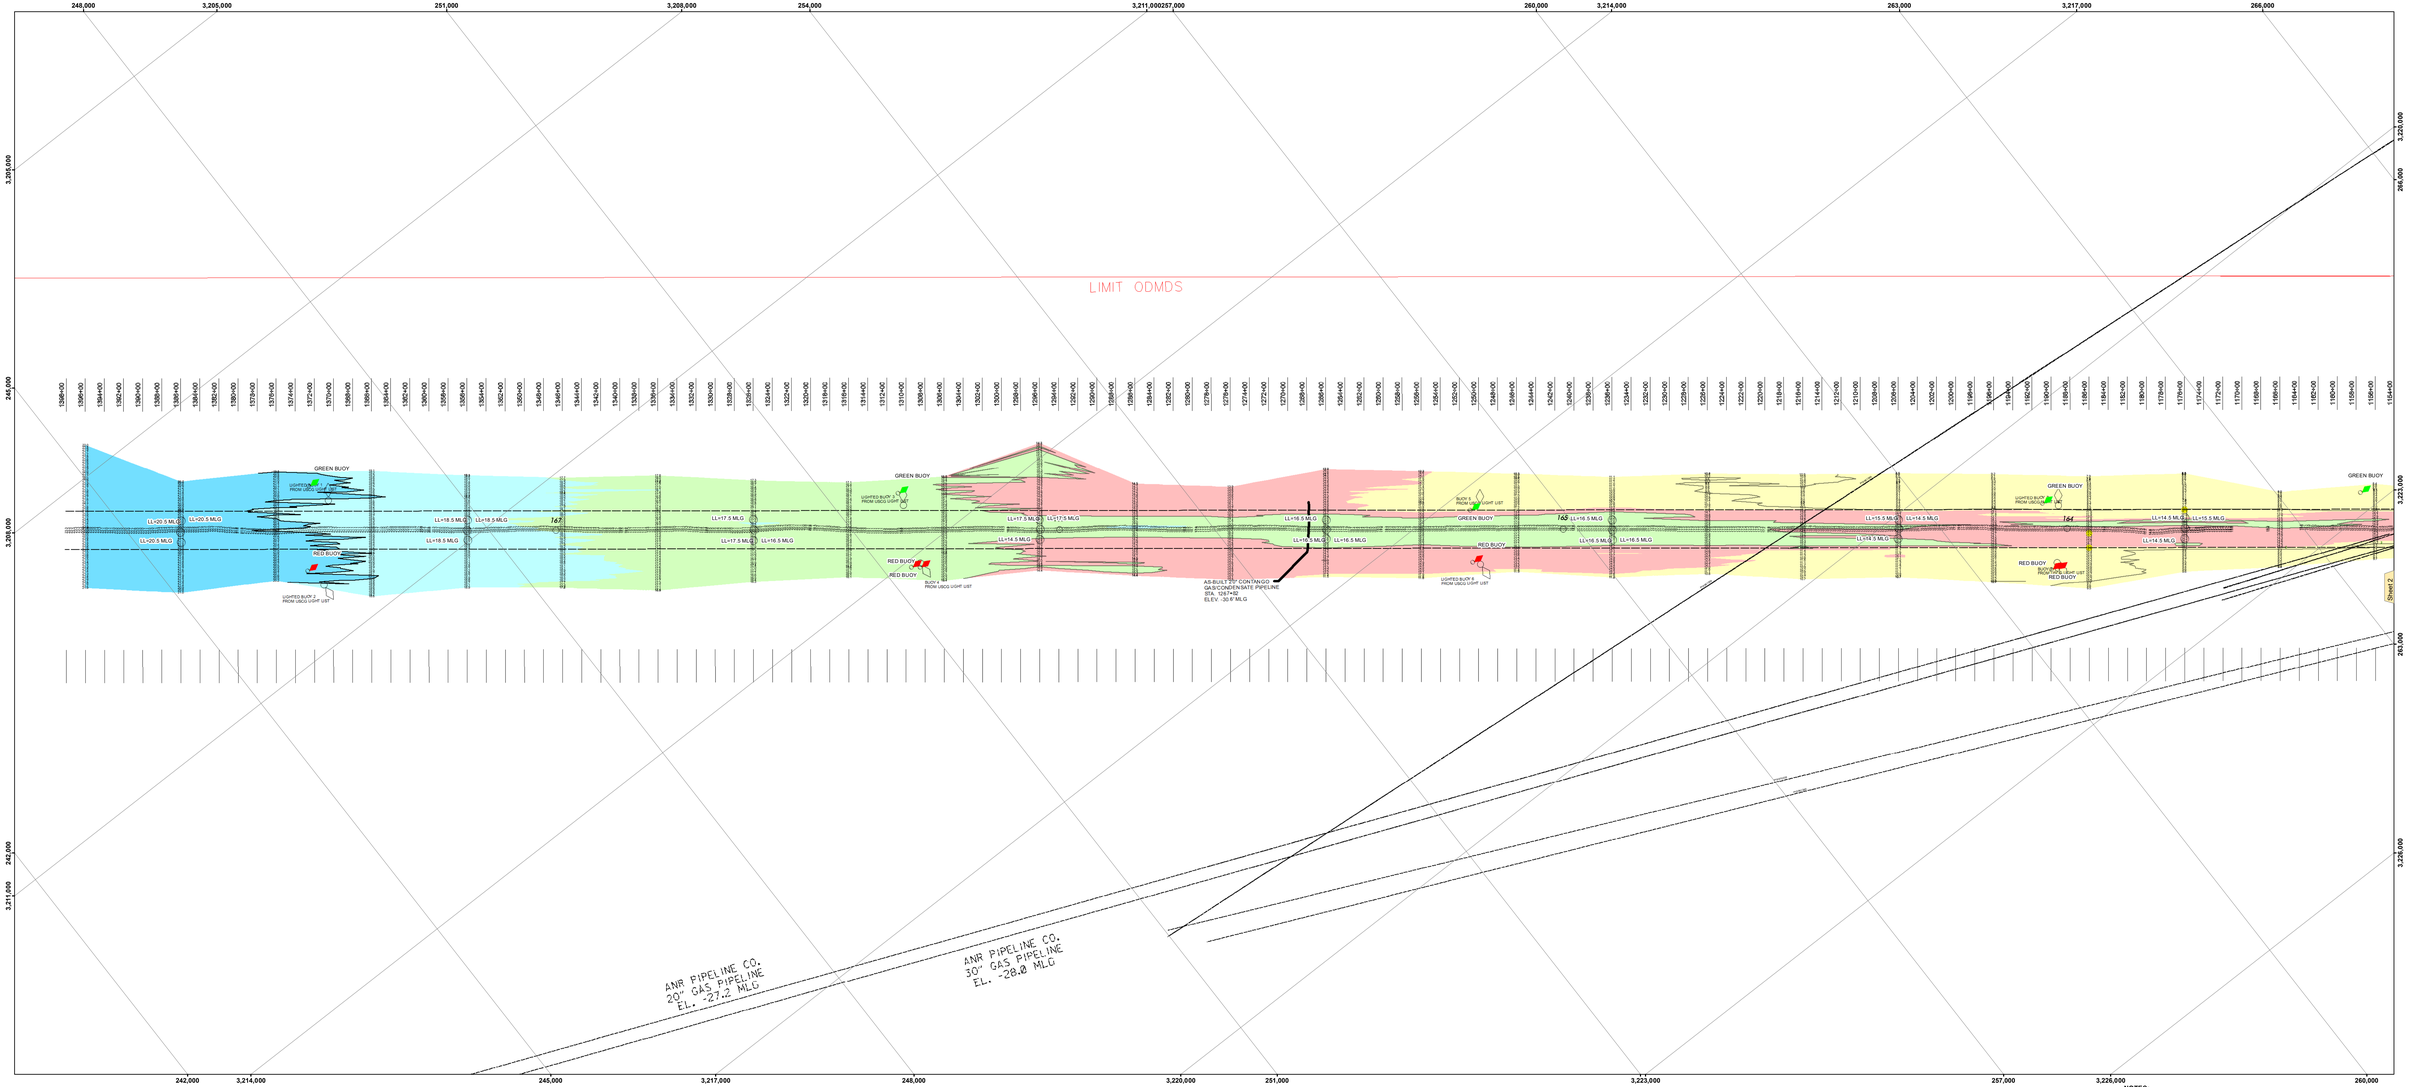

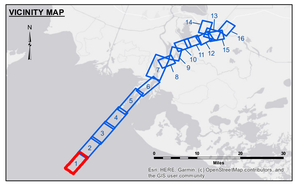

LEGEND

- Federal Navigation Channel
- Federal Navigation Center Line
- As-built Pipeline/Cable
- Unconfirmed Pipeline/Cable
- Project Depth Contour
- Cable Area
- Placement Area
- Anchorage Area
- Obstruction Point
- Wrecks-Submerged
- Borrow Area
- Shoalest Sounding**
- Beacon, General
- Red Navigation Buoy
- Green Navigation Buoy
- -12' and above
- -12' to -15'
- -15' to -18'
- -18' to -20'
- -20' and below
- 3 Fluff Thickness*

Gage Reading: EUGENE: 2.5 MLG AVG
Sea Conditions: 0-1 ft.
Vessel Name: M/V VALENTOUR
Survey Type: CONDITION
Sounding Frequency***: HIGH/LOW

Feet
0 800 1,600 2,400 3,200

NOTES:
Horizontal Coordinate System:
North American Datum of 1983 (NAD83), projected to the State Plane Coordinate System (SPCS), Louisiana South Zone. Distance units in U.S. Survey Feet.

Vertical Datum:
Soundings are shown in feet and indicate depths below Mean Low Gulf Datum (MLG).
Datum Relationships for the gage 8860I as of August 2013:
0.0' NAVD88 = 0.6' MLLW = 1.5' MLG

Distances on the Atchafalaya River are shown at 1 mile intervals.

The location of navigation aids are base on and provided by the U.S. Coast Guard.

2019 Aerial Photography data source: P.A.R. LLC. (1998 DOQQ imagery in green).

Reference is N.O.A.A. Navigation Chart No. 11354.

* Difference between high and low frequency elevations where greater than 1.0'.

** Shoalest Sounding per Quarter per Reach.

*** High frequency (200 kHz) survey data represents the first signal return at a sounding location and will include suspended solids, known as "fluff", if present. Low frequency (20 kHz) survey data normally penetrates through this "fluff" layer to depict elevations of consolidated bottom material. Low frequency accuracies may vary depending on channel conditions and fathometer settings.

US Army Corps of Engineers
District: CEMVN

Distribution Limits: The data represents the results of data collection and analysis performed by the Corps of Engineers at a time, in a place, and under the general working conditions as only shown on this product. The Corps of Engineers makes no warranty, guarantee or representation of any kind as to the suitability of the data for any other purpose or of any other application of the data that other than its intended purpose.

Data Limitations: Hydrographic survey data is subject to change and may not reflect current conditions. Navigation aids are subject to change and may not reflect current conditions. Hydrographic survey data is based on acoustic and optical sounding and surveying processes. The U.S. Army Corps of Engineers makes no warranty, guarantee or representation of any kind as to the accuracy of the data, or its suitability for any purpose. This data is provided to U.S. Army Corps of Engineers partners "as is" and "with all faults".

Access Constraints: This information is protected by copyright and is subject to the following restrictions: Copyright (c) 2013 Trustees of Boston College. Permission to copy, modify, and distribute this data and its documentation for any purpose and without fee is granted provided that the above copyright notice appears in all copies and that both the copyright notice and this permission notice appear in supporting documentation and that the name of Boston College not be used in advertising or publicity pertaining to the data or its documentation without specific written permission.

Use Constraints: This data is provided by U.S. Army Corps of Engineers "as is" and "with all faults".

U.S. ARMY CORPS OF ENGINEERS
NEW ORLEANS DISTRICT

Surveyed By: RV/LAED/ZAMAS			
Submitted:	Survey Section	Reviewed By: AO	Checked By: AO
Recommended:	Chief, Survey Section		
Approved:	Chief, Waterways Maintenance Section		

ATCHAFALAYA RIVER BAR CHANNEL

AR_01_BAR_20200904_CS_POSTSTORM

04 September 2020

Sheet Reference Number
1 of 16

Revision Number
4.1.-20190107