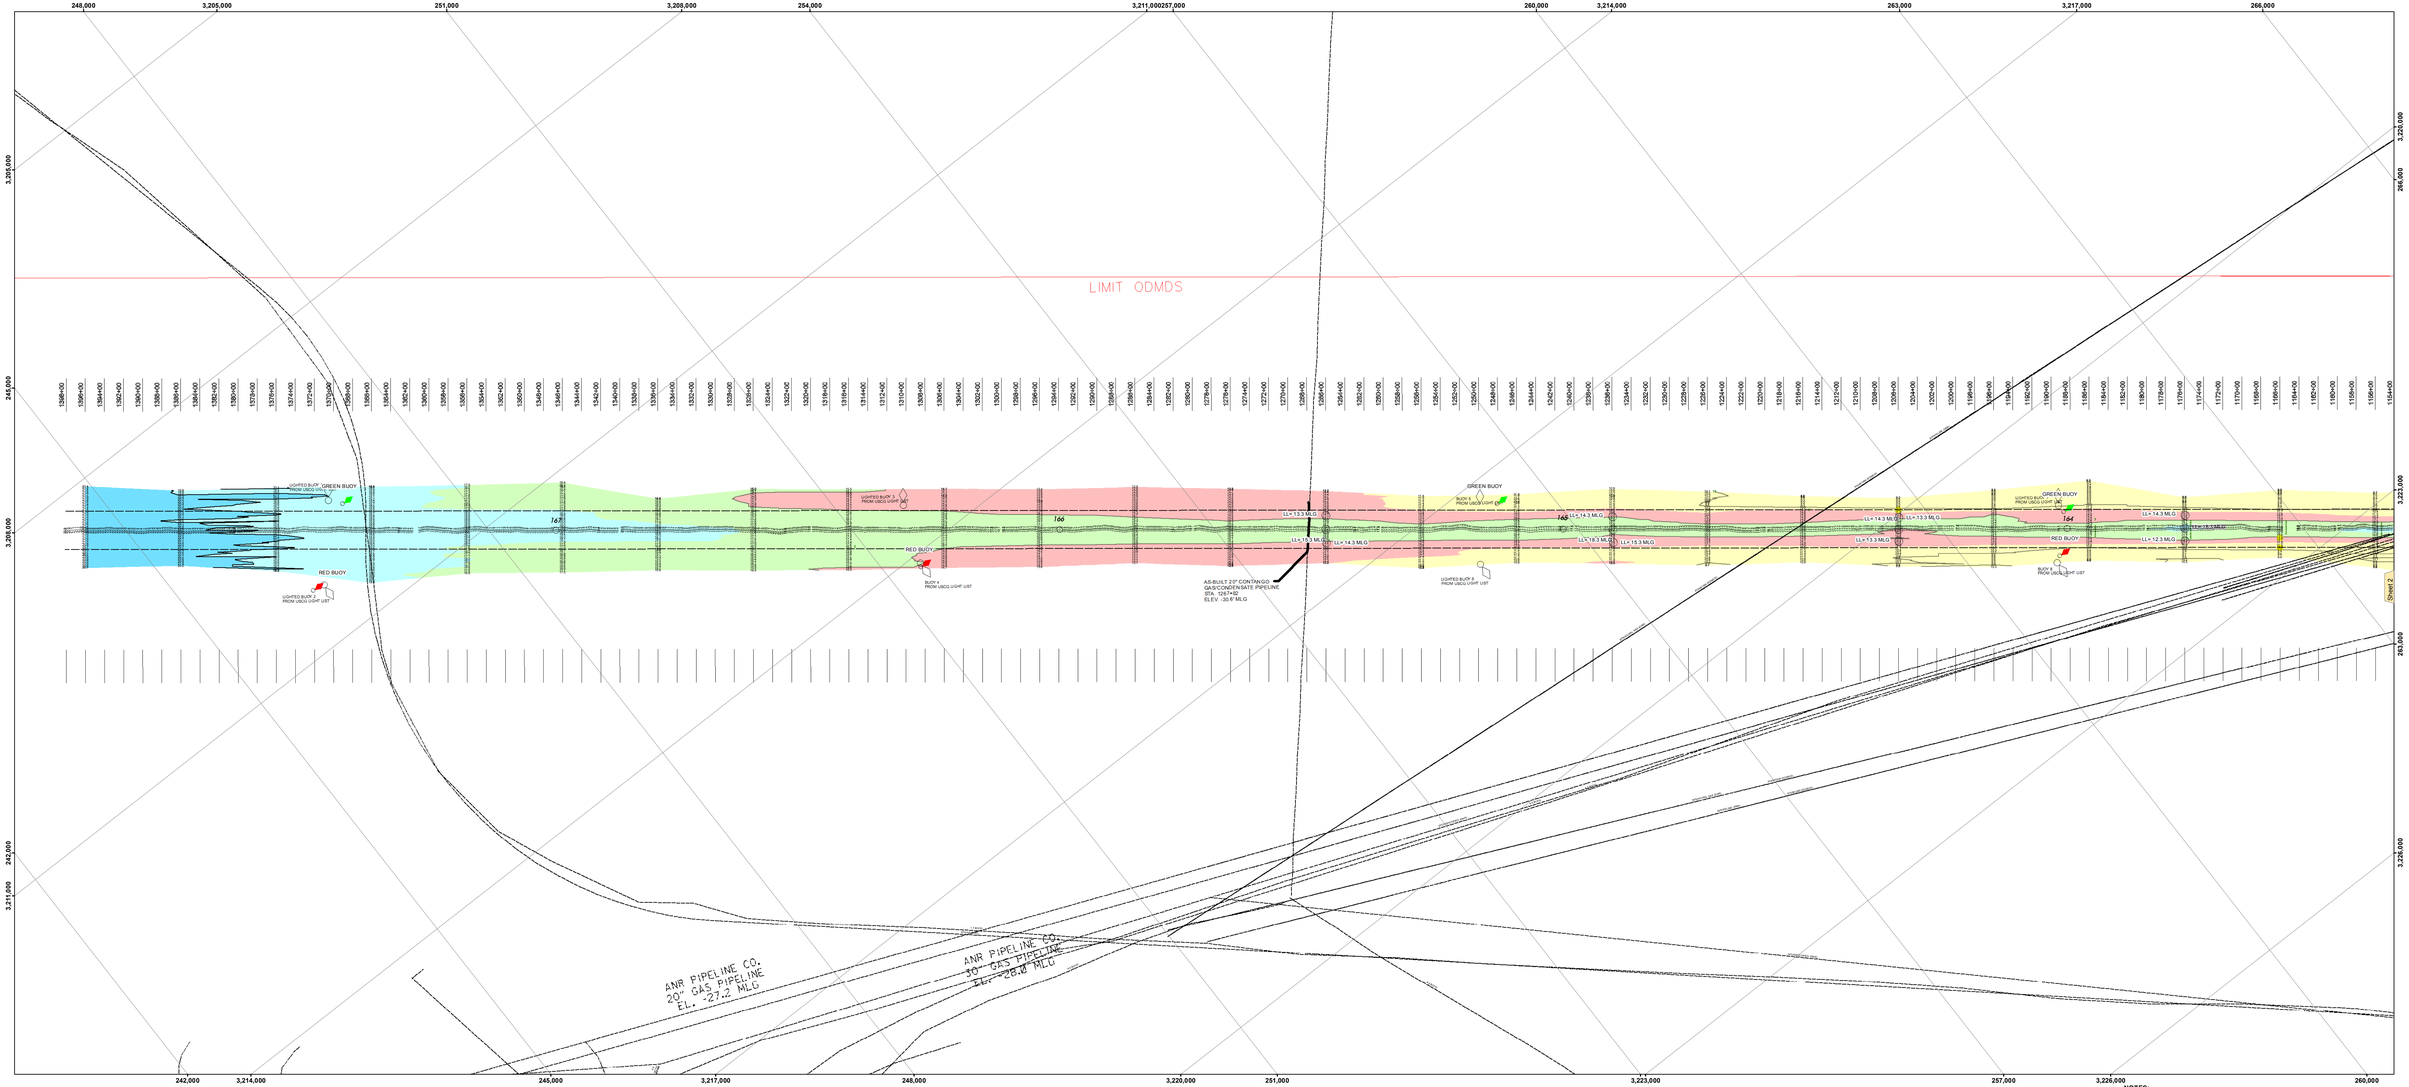

US Army Corps of Engineers
District: CEMVN

Distribution Liability: The data represents the results of data collection and processing at the time and for the purposes described in the publication. The U.S. Army Corps of Engineers makes no warranty, expressed or implied, regarding its suitability for any other purpose and assumes no liability for its accuracy or completeness or for any decision made or action taken by any party on the basis of this data.

Data Constraints: Hydrographic survey data is subject to change due to natural processes and human activities. Survey data is valid only for the date and time of data collection and should not be used for navigation purposes after any significant change occurs. The U.S. Army Corps of Engineers assumes no liability for navigation or other activities conducted using data that is not current.

Access Constraints: The United States Government maintains ownership of data and publications. No restrictions are imposed on the use or reproduction of data and publications with the exception of third party copyrighted data. Access to and use of these data and publications is granted under the condition that the United States Government be given credit as the originator of the data and/or publication. The data is provided "as is" and no warranty, expressed or implied, is made by the Government as to the accuracy of the data and related materials. The act of distribution shall not constitute any such warranty, and no responsibility is assumed by the Government in the use of these data or related materials. Any hydrographic survey data or publications may be purchased by the public and can be used without restriction.

U.S. ARMY CORPS OF ENGINEERS
NEW ORLEANS DISTRICT

	Surveyed By	Scale	Checked By
Initiated:	RH,ABD,ADAMS	1:2000	JH
Recommended:	Chief, Survey Section	Vertical Datum	
Approved:	Chief, Waterways Maintenance Section		

ATCHAFALAYA RIVER
BAR CHANNEL
AR_01_BAR_20220224_CS
24 February 2022

Sheet Reference Number
1 **of** 16

Revision Number:
4.2-3939439

VICINITY MAP

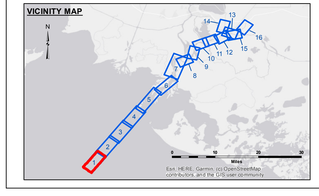

LEGEND

- Federal Navigation Channel
- Federal Navigation Center Line
- As-built Pipeline/Cable
- Unconfirmed Pipeline/Cable
- Project Depth Contour
- Cable Area
- Placement Area
- Anchorage Area
- Obstruction Point
- Wrecks-Submerged
- Borrow Area
- Shoalest Sounding**
- Beacon, General
- Red Navigation Buoy
- Green Navigation Buoy
- -12' and above
- -12' to -15'
- -15' to -18'
- -18' to -20'
- -20' and below
- 3 Fluff Thickness*

Gage Reading: EUGENE ISLAND: 2.7 MLG AVG
Sea Conditions: 1-2 FT
Vessel Name: M/V VALENTOUR
Survey Type: CONDITION
Sounding Frequency***: LOW

Feet
0 800 1,600 2,400 3,200

NOTES:
Horizontal Coordinate System:
North American Datum of 1983 (NAD83), projected to the State Plane Coordinate System (SPCS), Louisiana South Zone. Distance units in U.S. Survey Feet.

Vertical Datum:
Soundings are shown in feet and indicate depths below Mean Low Gulf Datum (MLG).
Datum Relationships for the gage 8860l as of August 2013:
0.0' NAVD88 = 0.6' MLLW = 1.5' MLG

Distances on the Atchafalaya River are shown at 1 mile intervals.

The location of navigation aids are base on and provided by the U.S. Coast Guard.

2019 Aerial Photography data source: P.A.R. LLC. (1998 DOQQ imagery in green).

Reference is N.O.A.A. Navigation Chart No. 11354.

* Difference between high and low frequency elevations where greater than 1.0'.

** Shoalest Sounding per Quarter per Reach.

*** High frequency (200 kHz) survey data represents the first signal return at a sounding location and will include suspended solids, known as "fluff", if present. Low frequency (20 kHz) survey data normally penetrates through this "fluff" layer to depict elevations of consolidated bottom material. Low frequency accuracies may vary depending on channel conditions and fathometer settings.