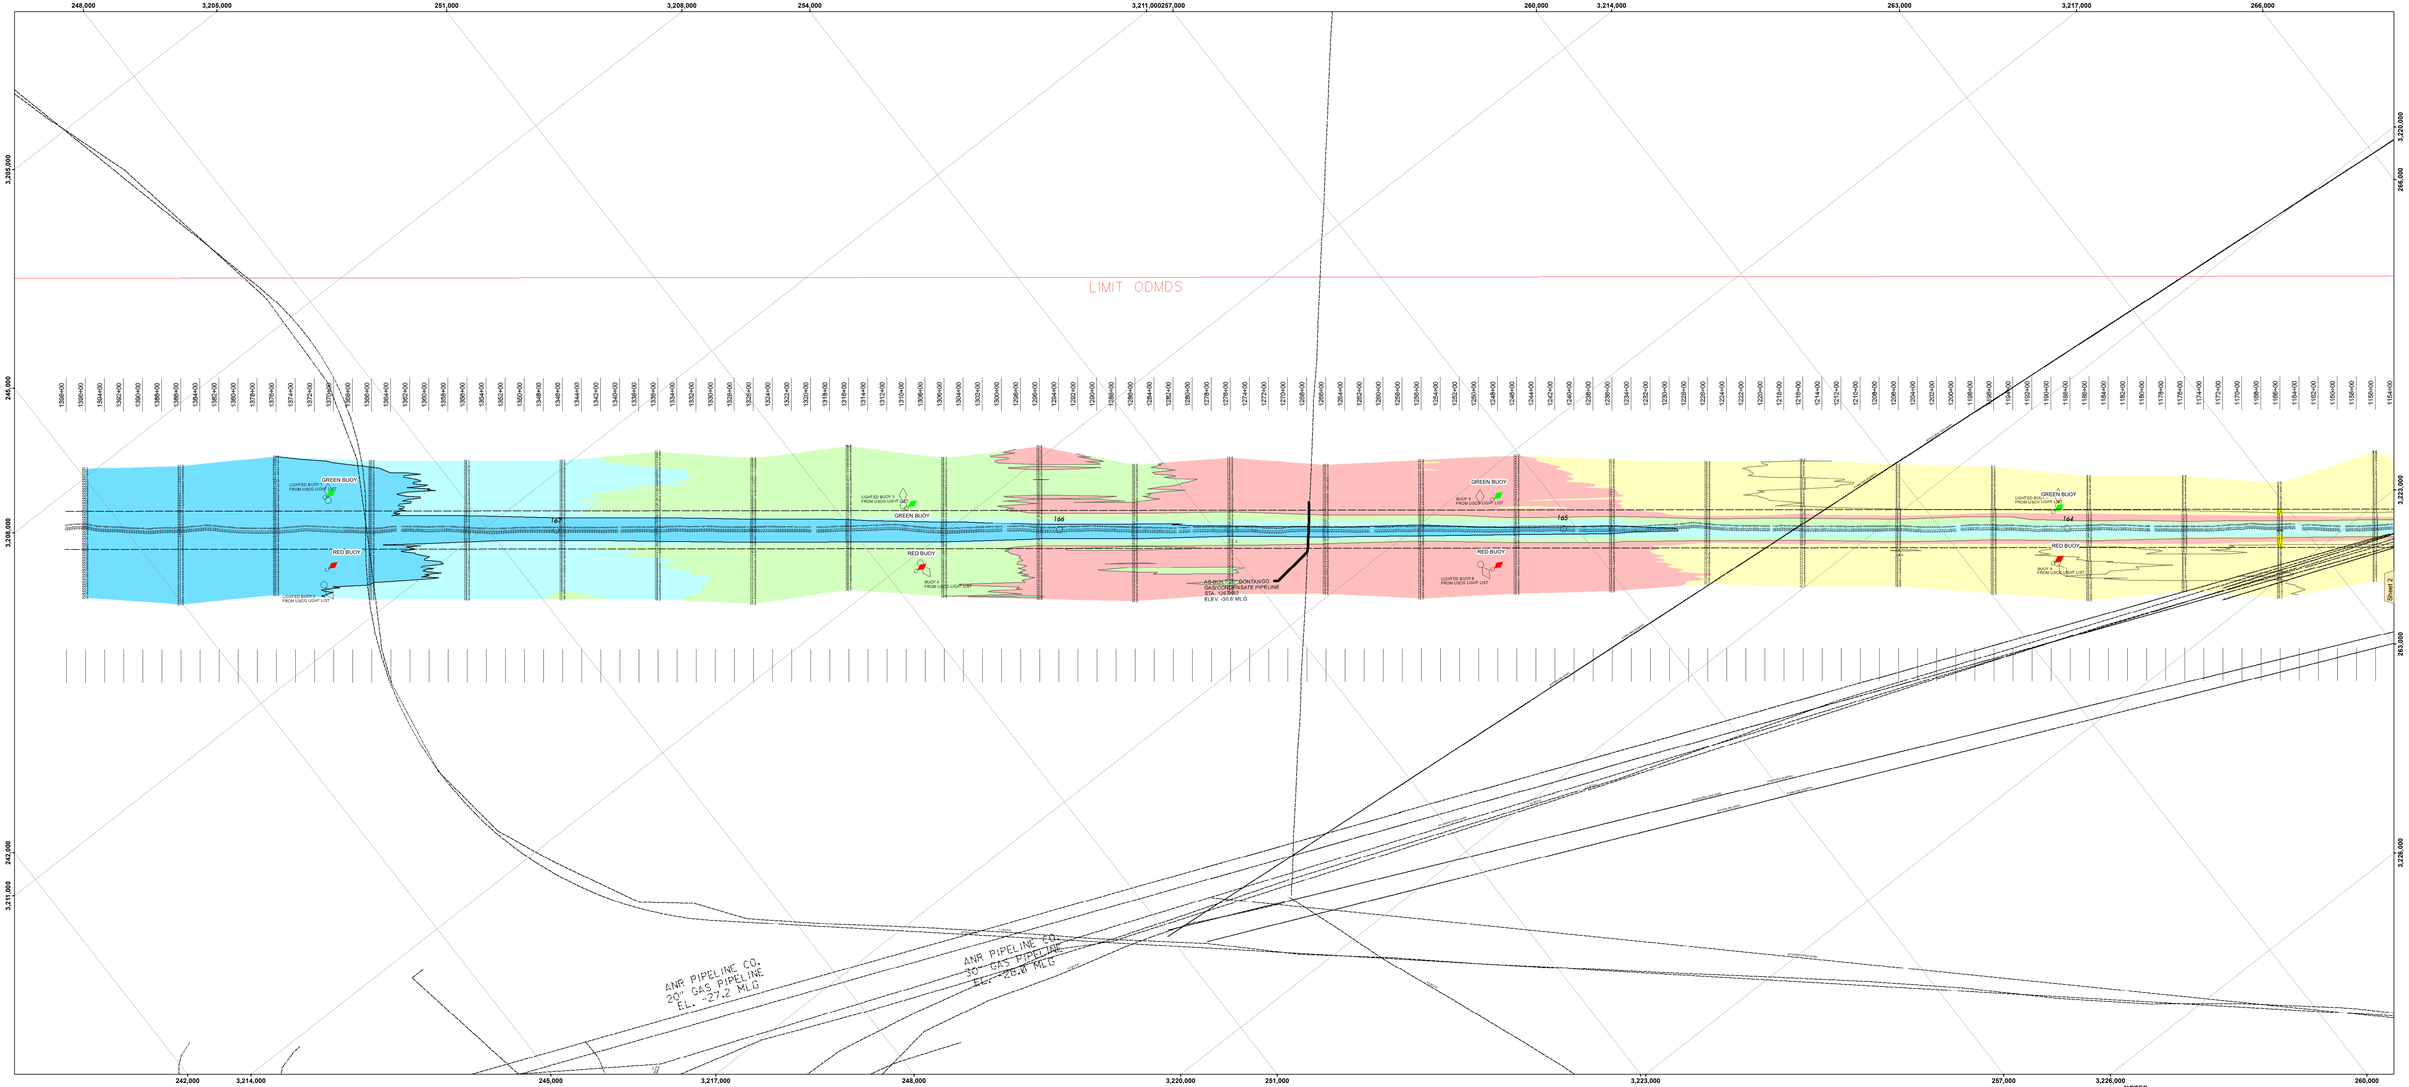

US Army Corps of Engineers
District: CEMVN

Distribution Limits: The data represents the results of data collection and analysis for the stated purpose and at the time and under the conditions and methods observed and analyzed by this office. It may not be valid for other purposes or at other times. Use of the data for other than its intended purpose may require verification.

Data Constraints: Hydrographic survey data is subject to change and may not reflect current conditions. Factors such as weather, tides, and sediment movement can cause conditions to change rapidly. Mariners should use caution when navigating in areas where recent dredging and shoaling are occurring or anticipated. The U.S. Army Corps of Engineers, New Orleans District, does not warrant the accuracy or completeness of the data beyond the time of publication. This data is intended for U.S. Army Corps of Engineers use only.

DISCLAIMER:
Access Constraints: This United States Government facilities, equipment, and services are provided to authorized users for operations in the public interest and for other purposes consistent with law and Government policy. Unauthorized use or misuse may result in disciplinary actions, civil or criminal penalties. By accessing this system you indicate your acceptance of these terms. The Government reserves the right to monitor and audit the data transmitted. The United States shall not be liable for any damages resulting from the use of the data. Reproduction, duplication, or redistribution of the data is prohibited without the express written permission of the United States. The United States shall not be liable for any damages resulting from the use of the data. Reproduction, duplication, or redistribution of the data is prohibited and you may not contribute these data to others without also transferring this Disclaimer.

The U.S. Government does not guarantee or make any warranty as to the accuracy, completeness, or suitability for any purpose of the information provided herein. Any data or information provided by the U.S. Government is provided "as is" and "as available" and you are using the information at your own risk.

U.S. ARMY CORPS OF ENGINEERS
NEW ORLEANS DISTRICT

Submitted:		Surveyed By: PM,LA	
Recommended: Chief, Survey Section		Plotted By: JR	
Approved: Chief, Waterways Maintenance Section		Checked By: JH	

ATCHAFALAYA RIVER BAR CHANNEL
AR_01_BAR_20221004_CS
04 October 2022

Sheet Reference Number
1 of 16

Revision Number:
4.2-20090420

VICINITY MAP

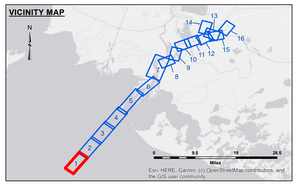

LEGEND

- Federal Navigation Channel
- Federal Navigation Center Line
- As-built Pipeline/Cable
- Unconfirmed Pipeline/Cable
- Project Depth Contour
- Cable Area
- Placement Area
- Anchorage Area
- Obstruction Point
- Wrecks-Submerged
- Borrow Area
- Shoalest Sounding**
- Beacon, General
- Red Navigation Buoy
- Green Navigation Buoy
- -12' and above
- -12' to -15'
- -15' to -18'
- -18' to -20'
- -20' and below
- 3 Fluff Thickness*

Gage Reading:	EUGENE ISLAND: 0.78 MLG AVG
Sea Conditions:	CALM
Vessel Name:	VALENTOUR
Survey Type:	CONDITION
Sounding Frequency***:	LOW

Feet
0 800 1,600 2,400 3,200

NOTES:
Horizontal Coordinate System:
North American Datum of 1983 (NAD83), projected to the State Plane Coordinate System (SPCS), Louisiana South Zone. Distance units in U.S. Survey Feet.

Vertical Datum:
Soundings are shown in feet and indicate depths below Mean Low Gulf Datum (MLG).
Datum Relationships for the gage 88600 as of August 2013:
0.0' NAVD88 = 0.6' MLLW = 1.5' MLG

Distances on the Atchafalaya River are shown at 1 mile intervals.

The location of navigation aids are base on and provided by the U.S. Coast Guard.

2019 Aerial Photography data source: P.A.R. LLC. (1998 DOQQ imagery in green).

Reference is N.O.A.A. Navigation Chart No. 11354.

* Difference between high and low frequency elevations where greater than 1.0'.

** Shoalest Sounding per Quarter per Reach.

*** High frequency (200 kHz) survey data represents the first signal return at a sounding location and will include suspended solids, known as "fluff", if present. Low frequency (20 kHz) survey data normally penetrates through this "fluff" layer to depict elevations of consolidated bottom material. Low frequency accuracies may vary depending on channel conditions and fathometer settings.