CORPS OF ENGINEERS

U.S. ARMY

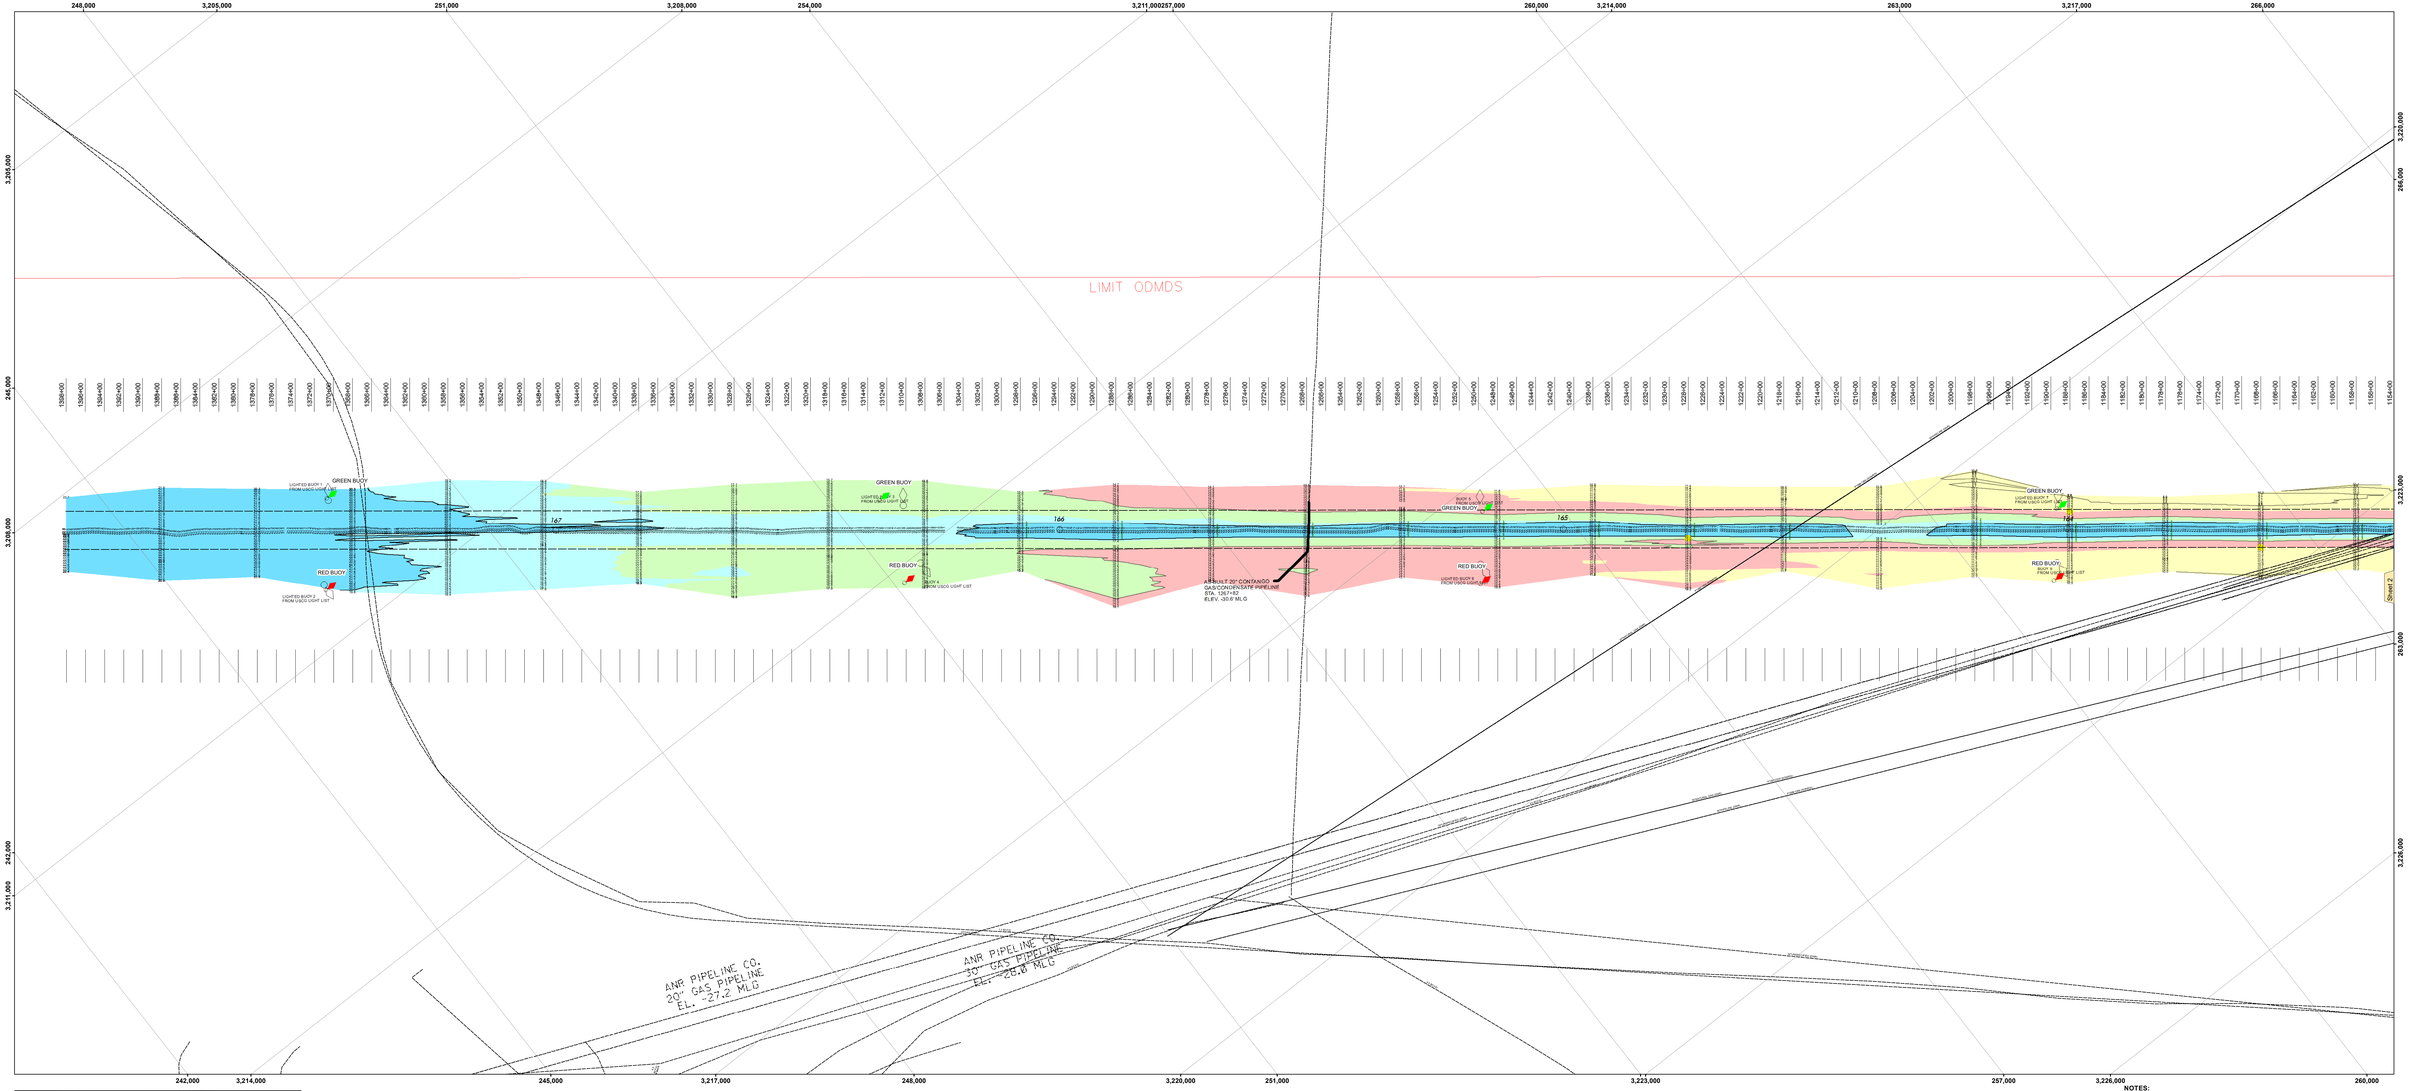

VICINITY MAP

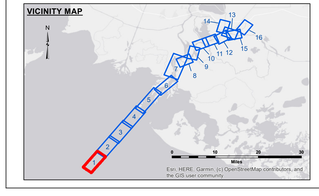

LEGEND

- Federal Navigation Channel
- Federal Navigation Center Line
- As-built Pipeline/Cable
- Unconfirmed Pipeline/Cable
- Project Depth Contour
- Cable Area
- Placement Area
- Anchorage Area
- Obstruction Point
- Wrecks-Submerged
- Borrow Area
- Shoalest Sounding**
- Beacon, General
- Red Navigation Buoy
- Green Navigation Buoy
- -12' and above
- -12' to -15'
- -15' to -18'
- -18' to -20'
- -20' and below
- 3 Fluff Thickness*

Gage Reading: EUGINE ISLAND: 2.06 MLG AVG.
Sea Conditions: 0-1 FT
Vessel Name: M/V VALENTOUR
Survey Type: DREDGE PROG
Sounding Frequency***: LOW

Feet
0 800 1,600 2,400 3,200

NOTES:
Horizontal Coordinate System:
North American Datum of 1983 (NAD83), projected to the State Plane Coordinate System (SPCS), Louisiana South Zone. Distance units in U.S. Survey Feet.

Vertical Datum:
Soundings are shown in feet and indicate depths below Mean Low Gulf Datum (MLG).
Datum Relationships for the gage 8860l as of August 2013:
0.0' NAVD88 = 0.6' MLLW = 1.5' MLG

Distances on the Atchafalaya River are shown at 1 mile intervals.

The location of navigation aids are base on and provided by the U.S. Coast Guard.

2019 Aerial Photography data source: P.A.R. LLC. (1998 DOQQ imagery in green).

Reference is N.O.A.A. Navigation Chart No. 11354.

* Difference between high and low frequency elevations where greater than 1.0'.

** Shoalest Sounding per Quarter per Reach.

*** High frequency (200 kHz) survey data represents the first signal return at a sounding location and will include suspended solids, known as "fluff", if present. Low frequency (20 kHz) survey data normally penetrates through this "fluff" layer to depict elevations of consolidated bottom material. Low frequency accuracies may vary depending on channel conditions and fathometer settings.

US Army Corps of Engineers
District: CEMVN

DISCLAIMER:
Access Constraints: The United States Government furnishes this map/chart/publication "as is" without warranty of any kind, either expressed or implied, including but not limited to, any warranty of merchantability or warranty of fitness for a particular purpose. The United States Government shall not be liable for any damages, including but not limited to, direct, indirect, special, consequential damages or lost profits resulting from any use or misuse of this map/chart/publication by any party. By using this map/chart/publication, the user agrees to indemnify and hold harmless the United States Government, its officers, employees, agents, representatives, and contractors from any and all claims, losses, and liabilities arising from or connected with the use of this map/chart/publication. This limitation of liability applies even if any of the contents of this map/chart/publication is found to be inaccurate or incomplete.

Data Constraints: Hydrographic survey data is subject to change over time. Reproduction of this map/chart/publication may not be the most current representation. The U.S. Army Corps of Engineers gives no assurance that the data depicted is accurate, complete, or suitable for navigation purposes. Users are cautioned to use information contained on this map/chart/publication at their own risk.

Distribution Liability: The data represents the results of data collection and analysis performed by the U.S. Army Corps of Engineers and is the official publication of this information. As a duty of the Federal Government, the U.S. Army Corps of Engineers does not restrict the redistribution of this data but does request notification of the publication of the data for other than its intended purpose.

U.S. ARMY CORPS OF ENGINEERS
NEW ORLEANS DISTRICT

	Surveyed By	Scale	Checked By
Submitted:	ADAMS/CHAMPINE	1" = 800'	ADUM
Recommended:		BD	
Approved: Chief, Survey Section			
Approved: Chief, Waterways Maintenance Section			

ATCHAFALAYA RIVER
BAR CHANNEL
AR_01_BAR_20230518_CS
18 May 2023

Sheet Reference Number
1 of 16

Revision Number:
4.3-20290439