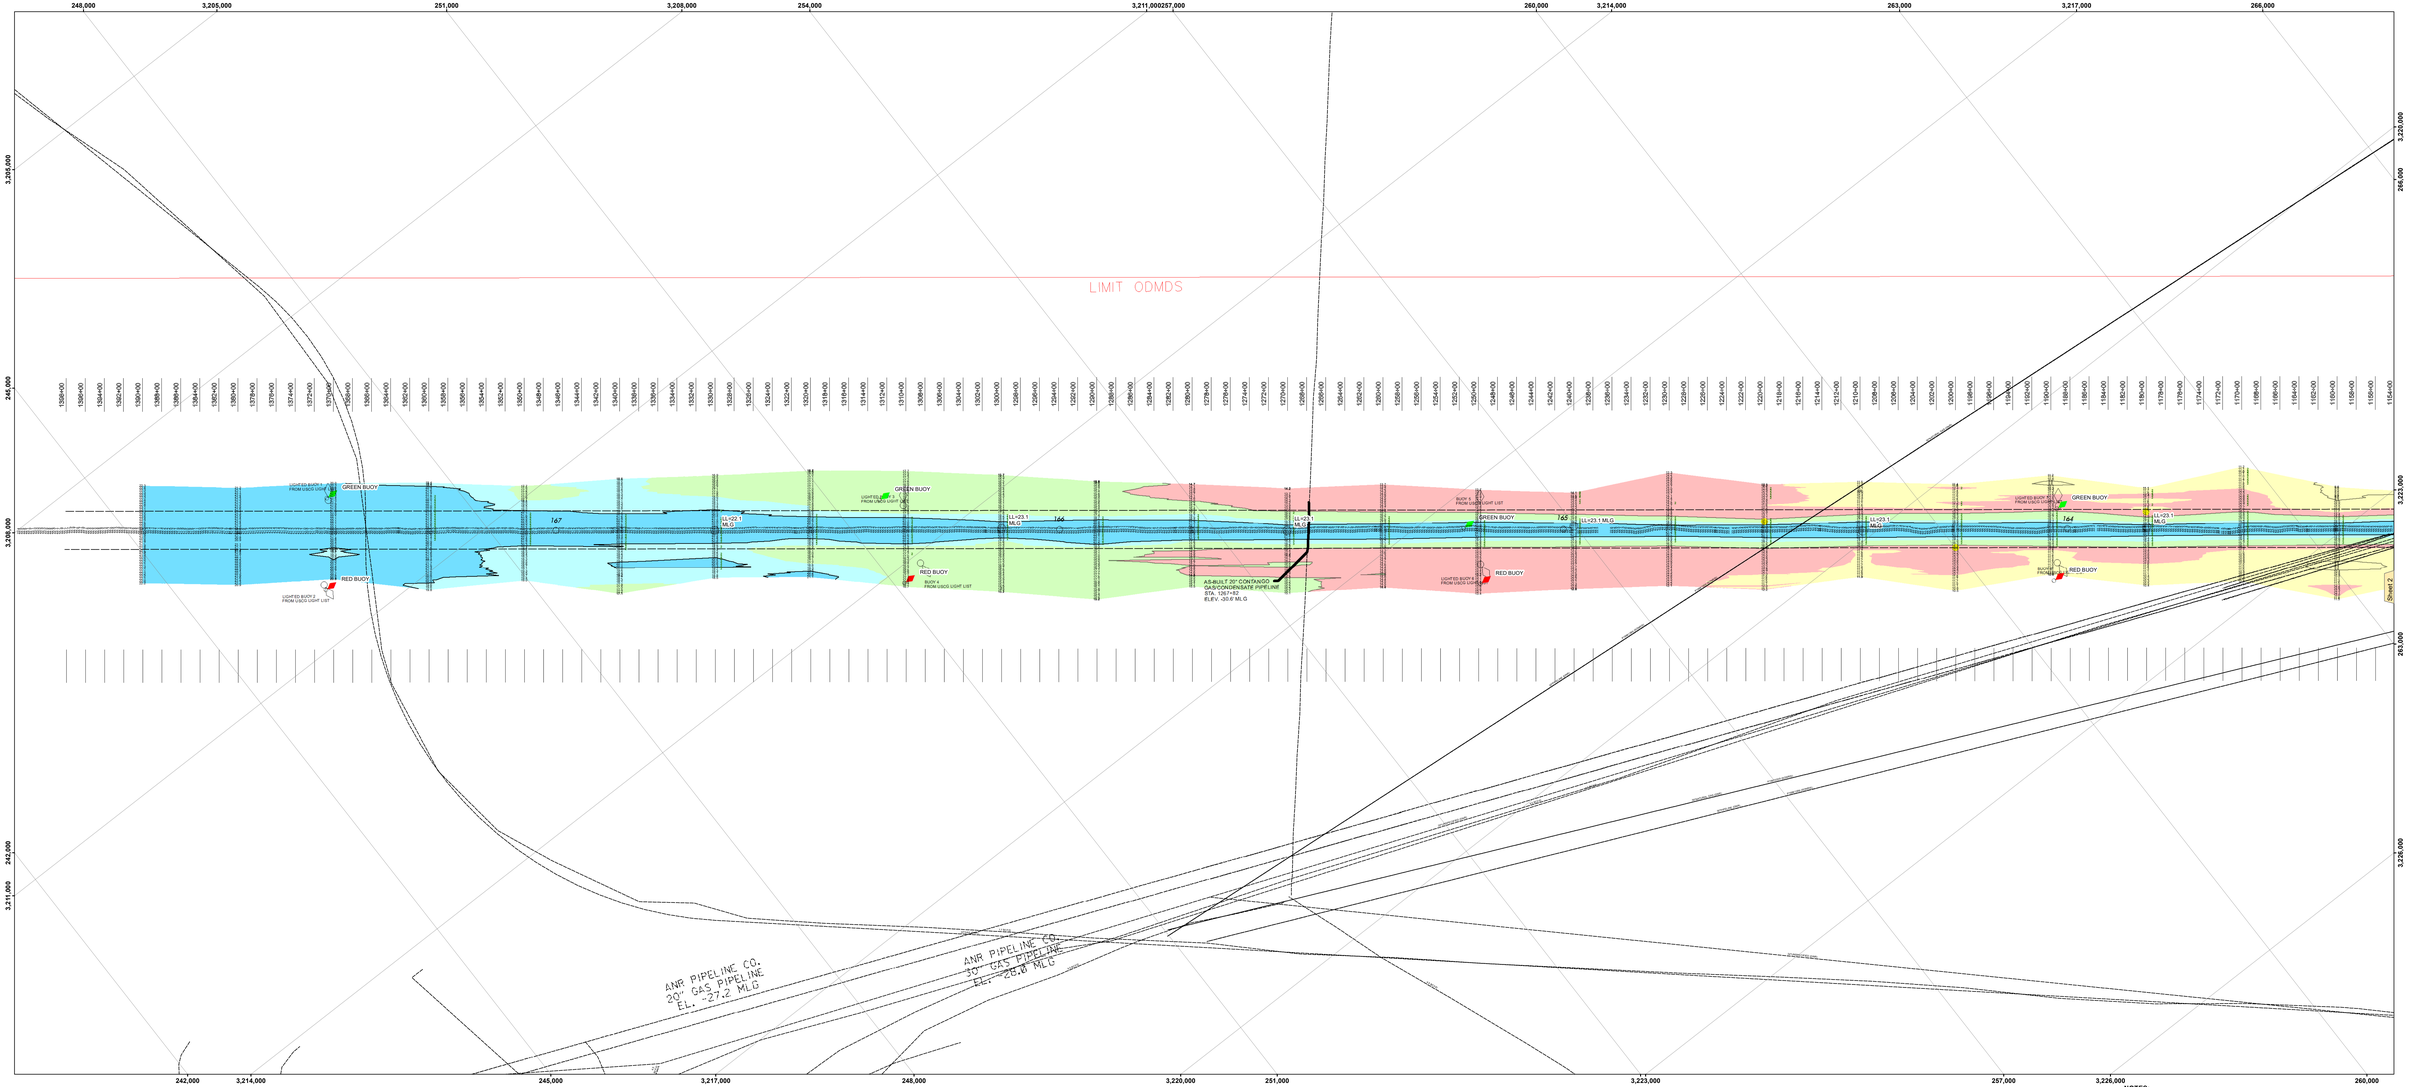

VICINITY MAP

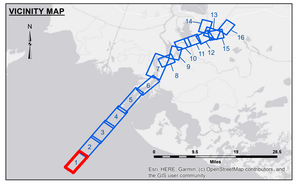

LEGEND

- Federal Navigation Channel
- Federal Navigation Center Line
- As-built Pipeline/Cable
- Unconfirmed Pipeline/Cable
- Project Depth Contour
- Cable Area
- Placement Area
- Anchorage Area
- Obstruction Point
- Wrecks-Submerged
- Borrow Area
- Shoalest Sounding**
- Beacon, General
- Red Navigation Buoy
- Green Navigation Buoy
- -12' and above
- -12' to -15'
- -15' to -18'
- -18' to -20'
- -20' and below
- 3 Fluff Thickness*

Gage Reading: EUGINE ISLAND: 0.85 MLG AVG.
Sea Conditions: 0-1 FT
Vessel Name: M/V VALENTOUR
Survey Type: CONDITION
Sounding Frequency***: LOW

Feet
0 800 1,600 2,400 3,200

NOTES:
Horizontal Coordinate System:
North American Datum of 1983 (NAD83), projected to the State Plane Coordinate System (SPCS), Louisiana South Zone. Distance units in U.S. Survey Feet.

Vertical Datum:
Soundings are shown in feet and indicate depths below Mean Low Gulf Datum (MLG).
Datum Relationships for the gage 88600 as of August 2013:
0.0' NAVD88 = 0.6' MLLW = 1.5' MLG

Distances on the Atchafalaya River are shown at 1 mile intervals.

The location of navigation aids are base on and provided by the U.S. Coast Guard.

2019 Aerial Photography data source: P.A.R. LLC. (1998 DOQQ imagery in green).

Reference is N.O.A.A. Navigation Chart No. 11354.

* Difference between high and low frequency elevations where greater than 1.0'.

** Shoalest Sounding per Quarter per Reach.

*** High frequency (200 kHz) survey data represents the first signal return at a sounding location and will include suspended solids, known as "fluff", if present. Low frequency (20 kHz) survey data normally penetrates through this "fluff" layer to depict elevations of consolidated bottom material. Low frequency accuracies may vary depending on channel conditions and fathometer settings.

US Army Corps of Engineers
District: CEMVN

Data Limitations: Hydrographic survey data is subject to change due to natural and man-made events, including storms, dredging, and shoaling and scouring and moving substrates. The U.S. Army Corps of Engineers makes no representation or warranty as to the suitability of the data for navigation or any other purpose or activity, and does not guarantee the accuracy, completeness, or timeliness of any of the information provided in this product. This data is intended for U.S. Army Corps of Engineers use only.

Distribution Liability: The data represents the results of data collection and analysis at the time and under the conditions in which it was collected. The U.S. Government bears no liability for decisions made or actions taken based on the data provided to third parties or for any of the application of the data for other than its intended purpose.

Data Caveats: Area Contractors - The United States Government facilities, agencies, boards, commissions, officers, employees, and agents shall not be responsible for the accuracy or completeness of the data provided herein nor for the misuse or misinterpretation by third parties of the information depicted or described therein. This data is provided "as is" without warranties, expressed or implied, including but not limited to, the implied warranties of merchantability and fitness for a particular purpose. The United States does not warrant that the data will be free of errors or that the use of the data will not infringe upon any patent, copyright, trademark, or other proprietary right. The United States shall not be liable for any damages suffered as the result of using, modifying, contributing, or distributing this data. In no event shall the United States be liable for any special, indirect or consequential damages attributable to the data provided "as is" or the use thereof by third parties to third parties without also transferring this Disclaimer.

The United States Government has no duty to update the data or to correct inaccuracies in the data provided and any re-constructed data is provided without any warranty or liability.

U.S. ARMY CORPS OF ENGINEERS
NEW ORLEANS DISTRICT

Submitted:		Surveyed By: AQUAMEC/CHAMPINE	
Recommended: Chief, Survey Section		Plotted By: BD	Checked By: AQUIR
Approved: Chief, Waterways Maintenance Section			

ATCHAFALAYA RIVER BAR CHANNEL AR_01_BAR_20230824_CS 24 August 2023

Sheet Reference Number
1 of 16

Revision Number:
4.2-20260420