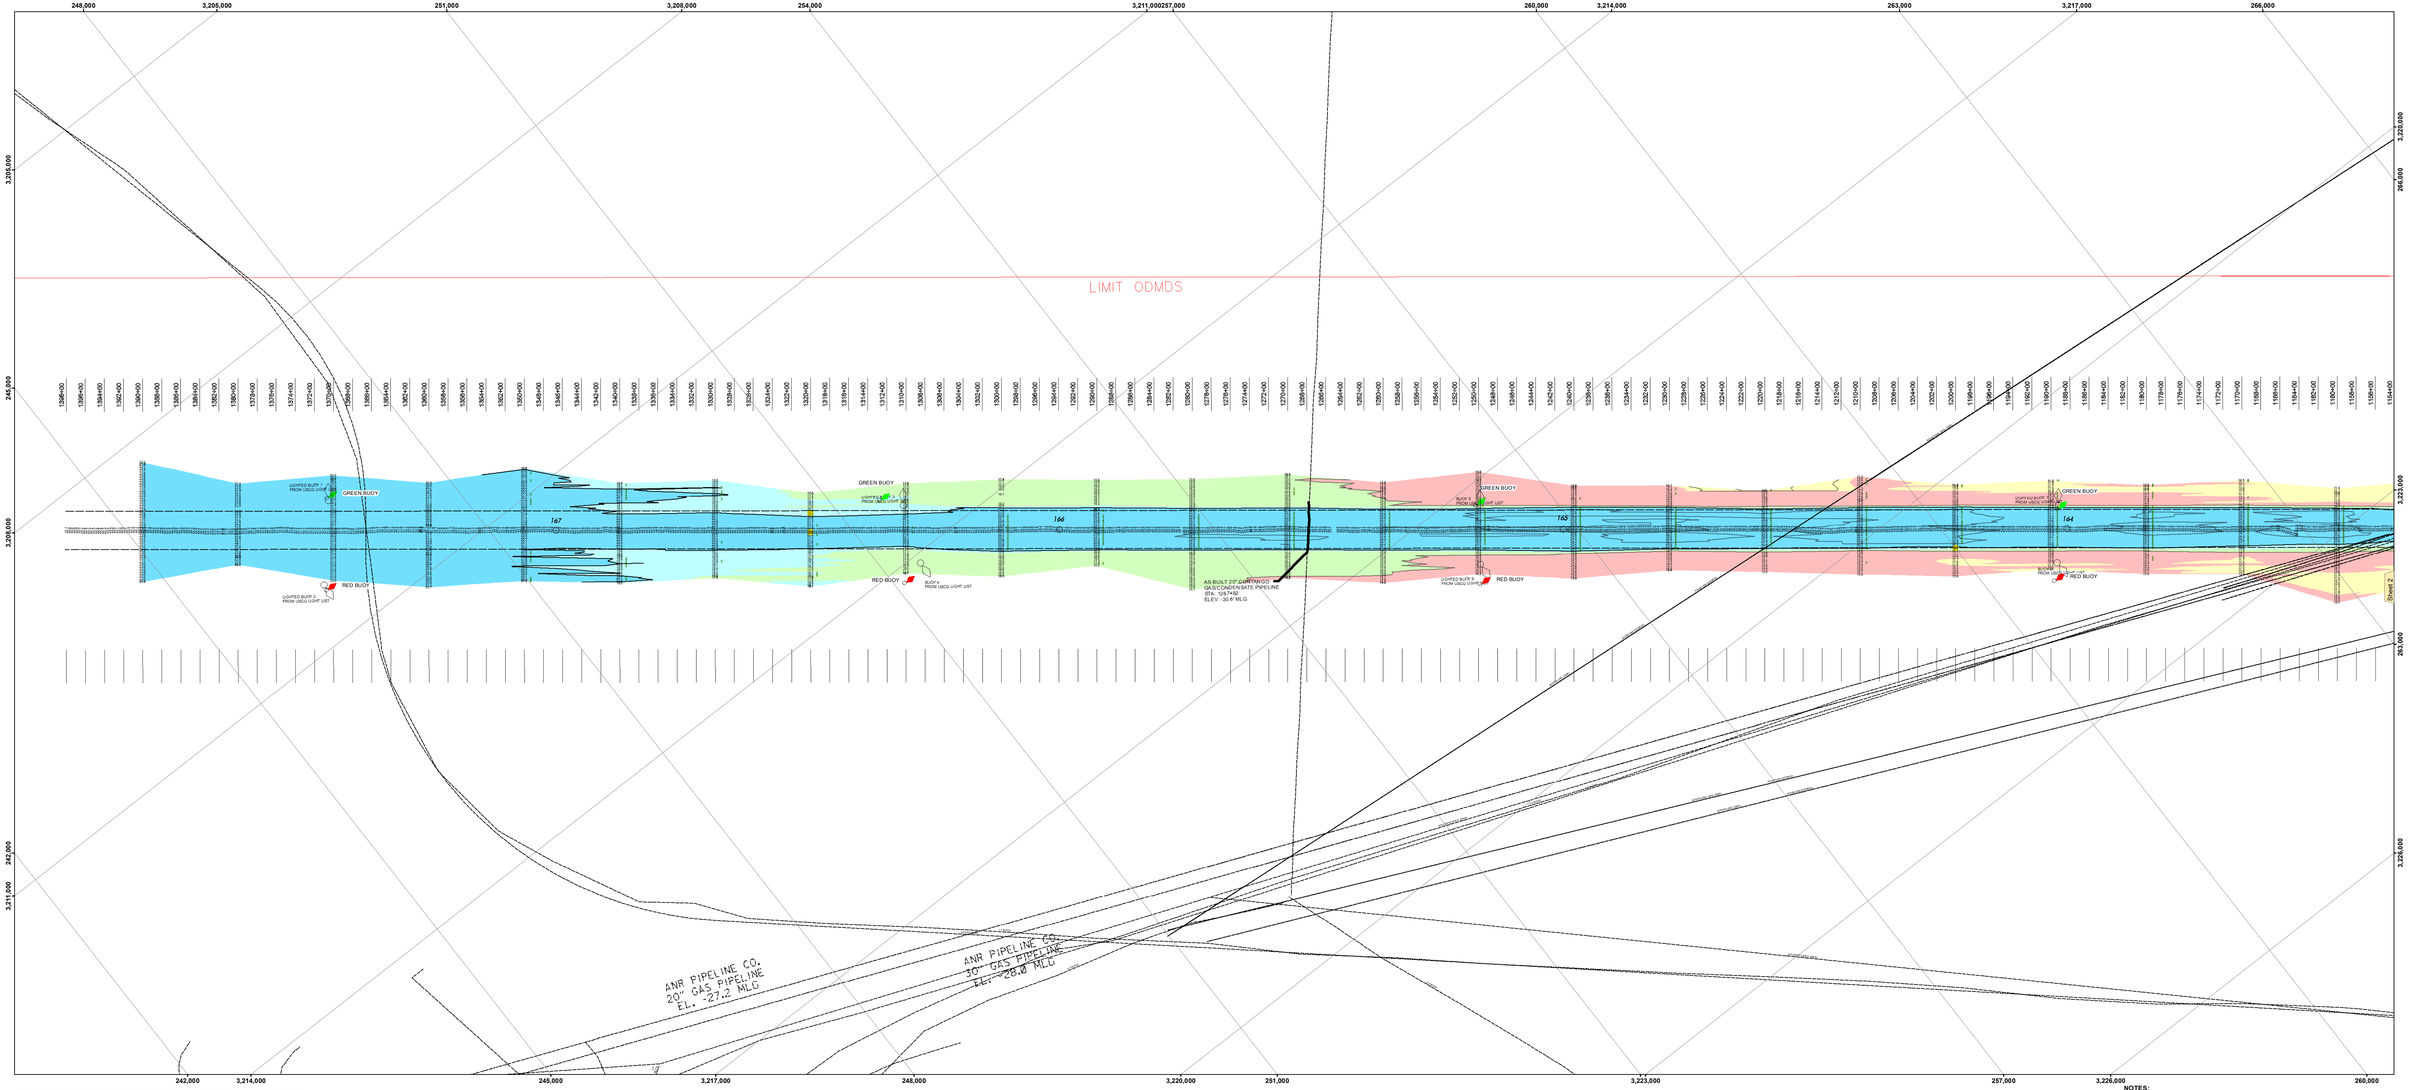

Distribution Liability: The data represents the results of geophysical surveys performed by the U.S. Army Corps of Engineers, and is only a preliminary interpretation of the data. The Corps of Engineers makes no guarantee, expressed or implied, as to the adequacy of any other application of the data for other than its intended purpose.

Data Conversions: Hydrographic survey data is subject to change during and after dredging operations due to sediment movement caused by such dredging and surrounding environmental factors. The U.S. Army Corps of Engineers makes no guarantee, expressed or implied, as to the accuracy of any data conversions performed by the user. The user is responsible for verification of any data converted and any risk associated with its use. This data is intended to be used at 1:24,000 scale or smaller.

DISCLAIMER
Access Constraints: The United States Government disclaims any warranties, expressed or implied, concerning the existence or non-existence of rights to any data it owns or controls, but it reserves all rights that it owns in the data. The United States shall not be liable for any claim based on, or arising out of, any boundary or ownership dispute involving the data.

U.S. ARMY CORPS OF ENGINEERS
MEV ORLEANS DISTRICT

	Surveyed By	Scale	Checked By
Submitted:	ADAMS/CHAMPAGNE	1" = 1000'	AOJH
Recommended:	Chief, Survey Section	BD	
Approved:	Chief, Waterways Maintenance Section		

ATCHAFALAYA RIVER
BAR CHANNEL
AR_01_BAR_20240501_CS
01 May 2024

Sheet Reference Number
1 of 16

Revision Number:
4.2-3939439

US Army Corps of Engineers District: CEMVN

VICINITY MAP

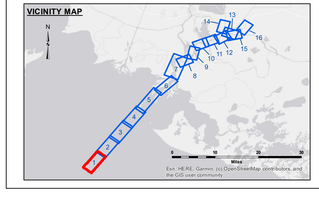

LEGEND

- Federal Navigation Channel
- Federal Navigation Center Line
- As-built Pipeline/Cable
- Unconfirmed Pipeline/Cable
- Project Depth Contour
- Cable Area
- Placement Area
- Anchorage Area
- Obstruction Point
- Wrecks-Submerged
- Borrow Area
- Shoalest Sounding**
- Beacon, General
- Red Navigation Buoy
- Green Navigation Buoy
- -12' and above
- -12' to -15'
- -15' to -18'
- -18' to -20'
- -20' and below
- 3 Fluff Thickness*

Gage Reading:	EUGENE ISLAND: 2.98 MLG AVG.
Sea Conditions:	0-1 FT
Vessel Name:	M/V VALENTOUR
Survey Type:	DREDGE PROG
Sounding Frequency***:	LOW

Feet
0 800 1,600 2,400 3,200

NOTES:
Horizontal Coordinate System:
North American Datum of 1983 (NAD83), projected to the State Plane Coordinate System (SPCS), Louisiana South Zone. Distance units in U.S. Survey Feet.

Vertical Datum:
Soundings are shown in feet and indicate depths below Mean Low Gulf Datum (MLG).
Datum Relationships for the gage 8860G as of August 2013:
0.0' NAVD88 = 0.6' MLLW = 1.5' MLG

Distances on the Atchafalaya River are shown at 1 mile intervals.

The location of navigation aids are base on and provided by the U.S. Coast Guard.

2019 Aerial Photography data source: P.A.R. LLC. (1998 DOQQ imagery in green).

Reference is N.O.A.A. Navigation Chart No. 11354.

* Difference between high and low frequency elevations where greater than 1.0'.

** Shoalest Sounding per Quarter per Reach.

*** High frequency (200 kHz) survey data represents the first signal return at a sounding location and will include suspended solids, known as "fluff", if present. Low frequency (20 kHz) survey data normally penetrates through this "fluff" layer to depict elevations of consolidated bottom material. Low frequency accuracies may vary depending on channel conditions and fathometer settings.