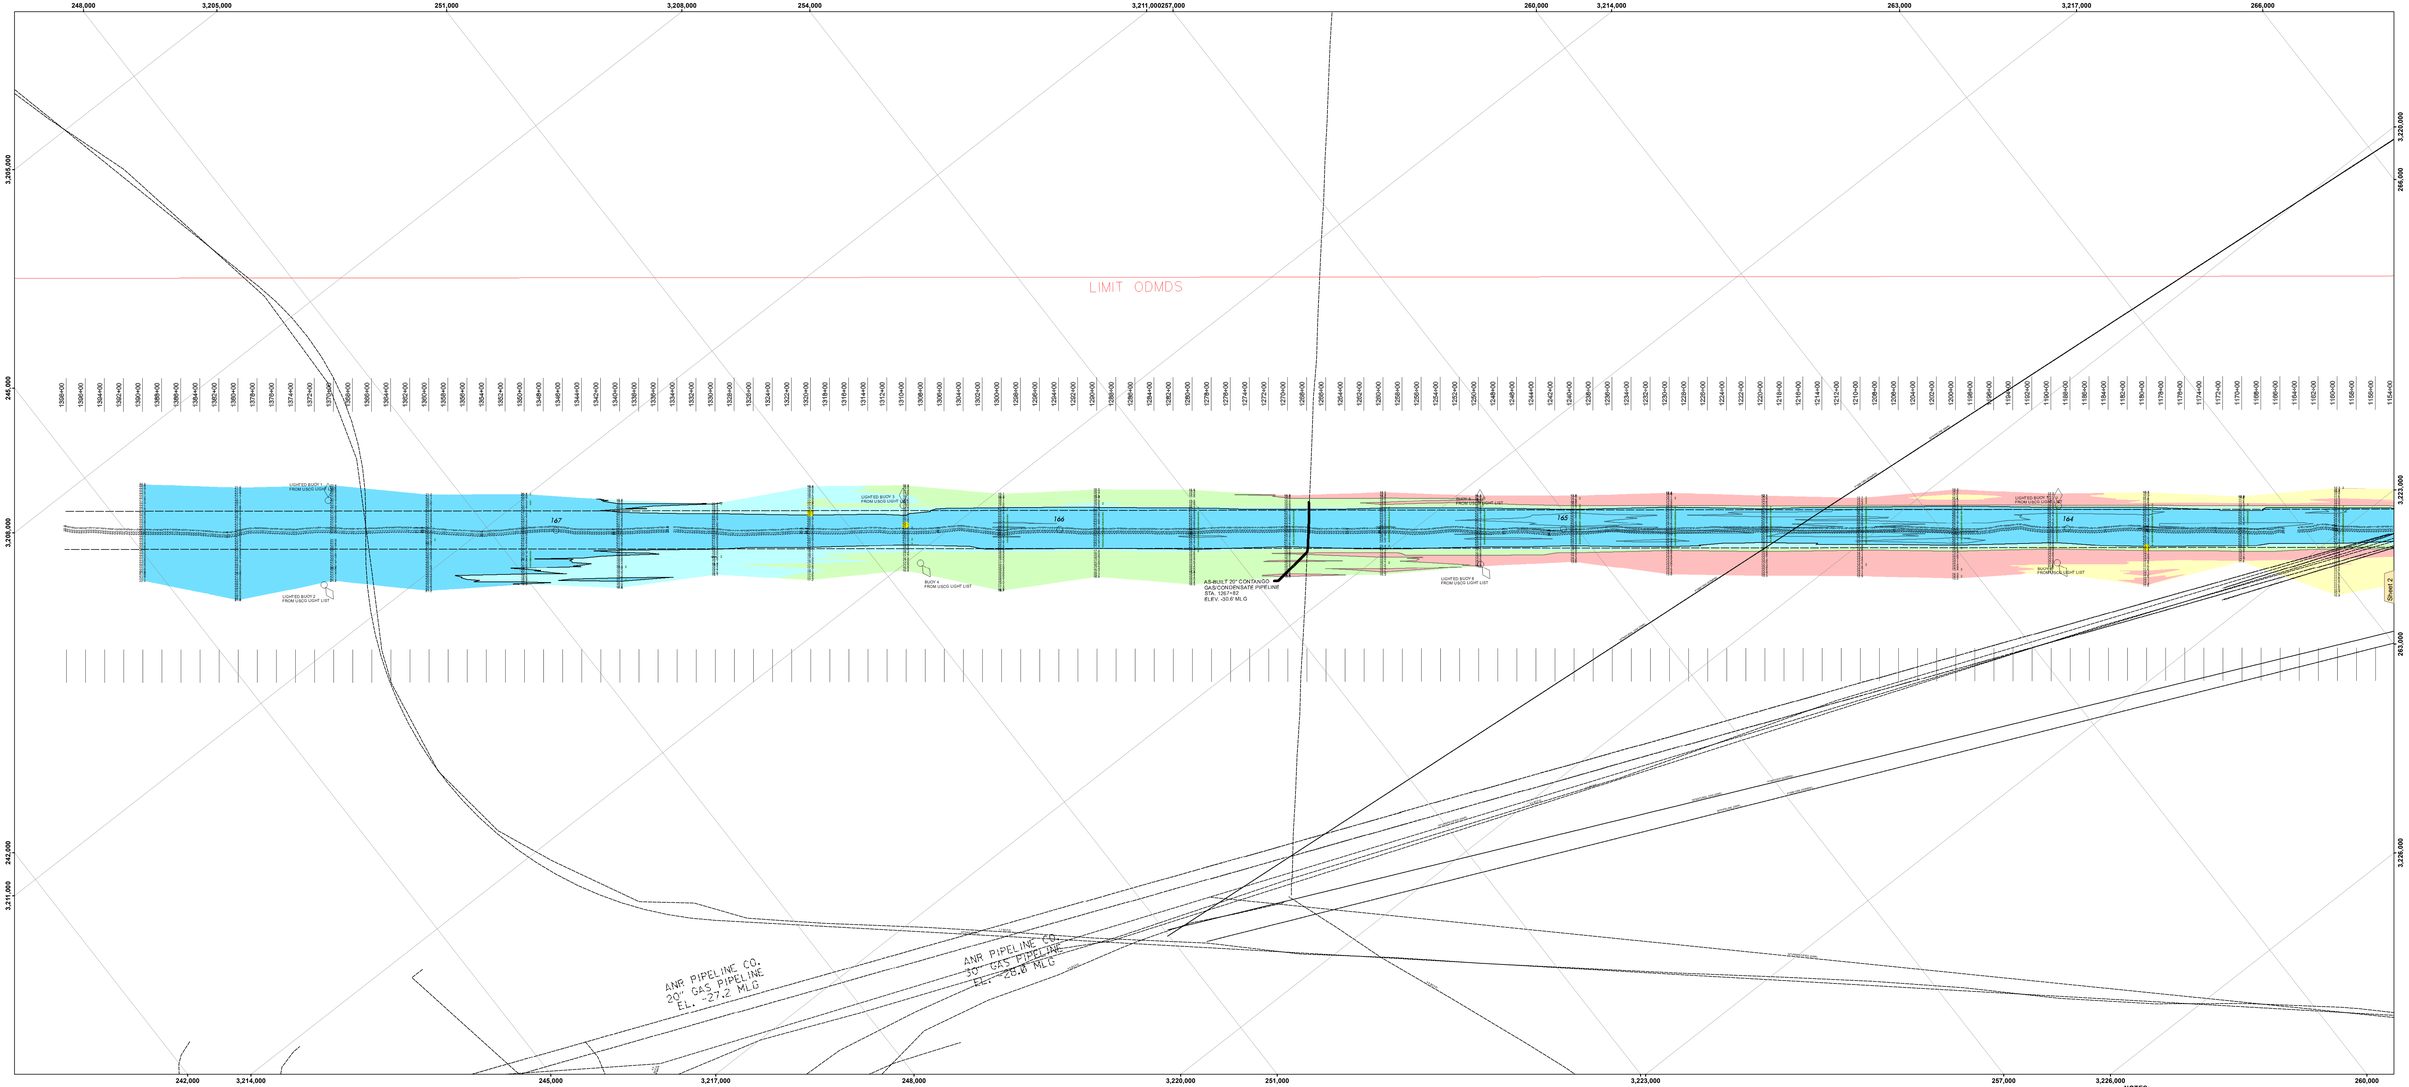

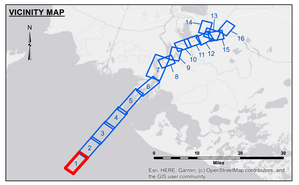

LEGEND

- Federal Navigation Channel
- Federal Navigation Center Line
- As-built Pipeline/Cable
- Unconfirmed Pipeline/Cable
- Project Depth Contour
- Cable Area
- Placement Area
- Anchorage Area
- Obstruction Point
- Wrecks-Submerged
- Borrow Area
- Shoalest Sounding**
- Beacon, General
- Red Navigation Buoy
- Green Navigation Buoy
- -12' and above
- -12' to -15'
- -15' to -18'
- -18' to -20'
- -20' and below
- 3 Fluff Thickness*

Gage Reading:	EUGENE ISLAND: 1.95 MLG AVG
Sea Conditions:	0-1 FT
Vessel Name:	VALENTOUR
Survey Type:	CONDITION
Sounding Frequency***:	LOW

Feet: 0, 800, 1,600, 2,400, 3,200

NOTES:

Horizontal Coordinate System:
North American Datum of 1983 (NAD83), projected to the State Plane Coordinate System (SPCS), Louisiana South Zone. Distance units in U.S. Survey Feet.

Vertical Datum:
Soundings are shown in feet and indicate depths below Mean Low Gulf Datum (MLG).
Datum Relationships for the gage 8860G as of August 2013:
0.0' NAVD88 = 0.6' MLLW = 1.5' MLG

Distances on the Atchafalaya River are shown at 1 mile intervals.

The location of navigation aids are base on and provided by the U.S. Coast Guard.

2019 Aerial Photography data source: P.A.R. LLC. (1998 DOQQ imagery in green).

Reference is N.O.A.A. Navigation Chart No. 11354.

* Difference between high and low frequency elevations where greater than 1.0'.

** Shoalest Sounding per Quarter per Reach.

*** High frequency (200 kHz) survey data represents the first signal return at a sounding location and will include suspended solids, known as "fluff", if present. Low frequency (20 kHz) survey data normally penetrates through this "fluff" layer to depict elevations of consolidated bottom material. Low frequency accuracies may vary depending on channel conditions and fathometer settings.

US Army Corps of Engineers
District: CEMVN

Distribution Liability: The data represents the results of data collection and analysis at the time and for the purposes noted. It may not be suitable for other purposes or at other times. The Corps makes no warranty, guarantee or assurance regarding the content, sufficiency, or suitability of this data beyond those purposes and times. Any use of the data by others than those for whom it was intended is at their own risk.

Data Conditions: Hydrographic survey data is subject to change and may be affected by many factors including, but not limited to, storms, flood, and sediment shoaling and removal processes. Prudent mariners should use this data in conjunction with other navigational information and exercise caution when navigating in shallow water areas. Data is intended for U.S. Army Corps of Engineers navigation purposes only. This data is intended for U.S. Navigation charts only.

Data Limitations: This data represents the results of a hydrographic survey conducted by the U.S. Army Corps of Engineers. It is only intended for navigation purposes, including commercial, recreational, and military navigation. The Corps makes no warranty, guarantee or assurance of any of the exploitation of the data for other than its intended purpose.

Access Conditions: The United States Government facilities, installations, vessels, and aircraft are subject to unannounced inspections by the Corps of Engineers and other Government agencies. Failure to comply with lawful orders, or the refusal to allow such inspection may result in the revocation of the privilege to use the data furnished. The United States shall not be liable for any injury or damage to persons or property suffered in connection with the use of the data furnished. The United States shall not be liable for any claim or demand by any other party for any damage or injury resulting from the use of the data furnished. Recipients of the data agree to indemnify the United States against any such claim or demand.

Copyright: The data furnished may be copyrighted. If it is, it is only licensed for the public domain and use only for unrestricted Government purposes is granted by the copyright owner.

U.S. ARMY CORPS OF ENGINEERS
NEW ORLEANS DISTRICT

Submitted:		Surveyed By: AQUAMEC/CHAMPINE	
Recommended: Chief, Survey Section		Plotted By: JH	Checked By: JH
Approved: Chief, Waterways Maintenance Section			

ATCHAFALAYA RIVER BAR CHANNEL AR_01_BAR_20240515_CS 15 May 2024

Sheet Reference Number
1 of 16

Revision Number:
4.2-20260420