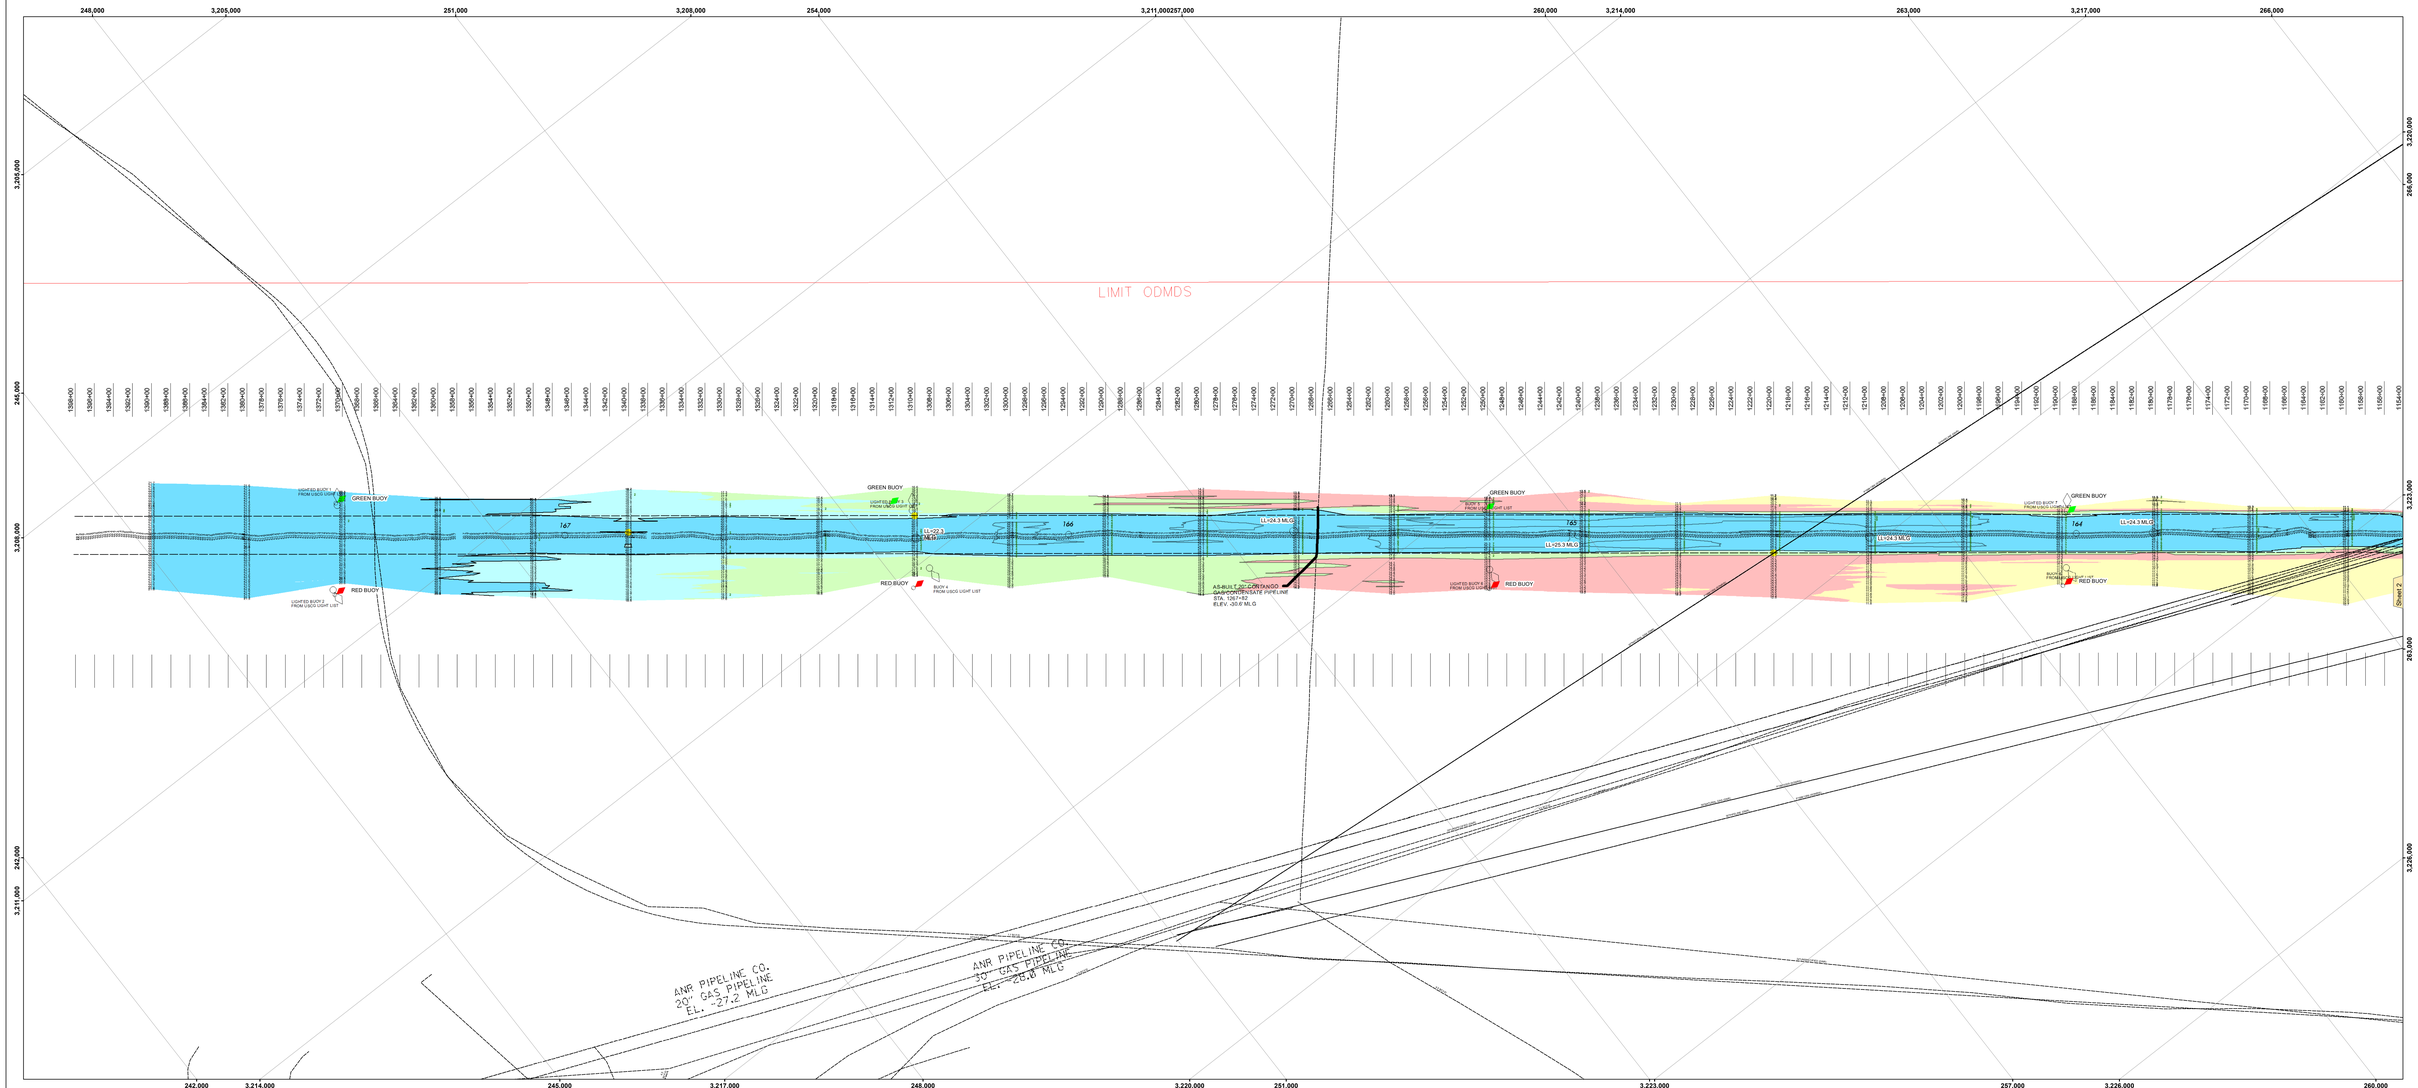

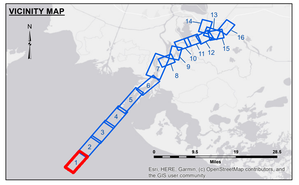

LEGEND

- Federal Navigation Channel
- Federal Navigation Center Line
- As-built Pipeline/Cable
- Unconfirmed Pipeline/Cable
- Project Depth Contour
- Cable Area
- Placement Area
- Anchorage Area
- Obstruction Point
- Wrecks-Submerged
- Borrow Area
- Shoalest Sounding**
- Beacon, General
- Red Navigation Buoy
- Green Navigation Buoy
- -12' and above
- -12' to -15'
- -15' to -18'
- -18' to -20'
- -20' and below
- 3 Fluff Thickness*

Gage Reading:	EUGENE ISLAND: 1.65 MLG AVG.
Sea Conditions:	0-1 FT
Vessel Name:	M/V VALENTOUR
Survey Type:	CONDITION
Sounding Frequency***:	LOW

Feet: 0, 800, 1,600, 2,400, 3,200

NOTES:

Horizontal Coordinate System:
North American Datum of 1983 (NAD83), projected to the State Plane Coordinate System (SPCS), Louisiana South Zone. Distance units in U.S. Survey Feet.

Vertical Datum:
Soundings are shown in feet and indicate depths below Mean Low Gulf Datum (MLG).
Datum Relationships for the gage 8860O as of August 2013:
0.0' NAVD88 = 0.6' MLLW = 1.5' MLG

Distances on the Atchafalaya River are shown at 1 mile intervals.

The location of navigation aids are base on and provided by the U.S. Coast Guard.

2019 Aerial Photography data source: P.A.R. LLC. (1998 DOQQ imagery in green).

Reference is N.O.A.A. Navigation Chart No. 11354.

* Difference between high and low frequency elevations where greater than 1.0'.

** Shoalest Sounding per Quarter per Reach.

*** High frequency (200 kHz) survey data represents the first signal return at a sounding location and will include suspended solids, known as "fluff", if present. Low frequency (20 kHz) survey data normally penetrates through this "fluff" layer to depict elevations of consolidated bottom material. Low frequency accuracies may vary depending on channel conditions and fathometer settings.

US Army Corps of Engineers
District: CEMVN

Distribution Limited. This data represents the results of data acquisition and processing to meet the specifications of the Corps of Engineers. Use of this data for purposes other than those for which it is intended, including but not limited to navigation, may be misleading or dangerous. Hydrographic survey data is subject to change due to natural and man-made events. Contact the Corps of Engineers for the most current information. The Corps of Engineers assumes no liability for any of the application of the data for other than its intended purpose.

Data Limitations: Hydrographic survey data is subject to change due to natural and man-made events. Bathymetric data is collected along fixed, and semi-meandering sub-surface transects. Thus, it is possible that some features may not be depicted. Contact the Corps of Engineers for the most current information. The Corps of Engineers assumes no liability for any of the application of the data for other than its intended purpose.

GNSS NAVD88:
Active Controls: The United States Government facilities, equipment, and services are provided to authorized users and customers for the purpose of conducting official business, evaluations, feasibility studies, and planning operations. The Government reserves the right to monitor and audit the use of its facilities, equipment, and services. Unauthorized use of the data is prohibited. The United States shall not be liable for any damages, including but not limited to, direct, indirect, incidental, consequential, or special damages, or any other damages, whether based in tort, or otherwise, regardless of whether such claim or loss is based in whole or in part on the use of these data to others without data transferring this Disclaimer.

The Corps of Engineers assumes no liability for any of the application of the data not specifically intended for the data collected and was only constructed for the purpose of the Corps of Engineers.

U.S. ARMY CORPS OF ENGINEERS
NEW ORLEANS DISTRICT

Submitted:	Surveyed By: MF/RC	Checked By: AO/JR
Recommended: Chief, Survey Section	Processed By: BD	
Approved: Chief, Waterways Maintenance Section		

ATCHAFALAYA RIVER BAR CHANNEL AR_01_BAR_20240731_CS 31 July 2024

Sheet Reference Number
1 of 16

Revision Number:
4.2-20260420