CORPS OF ENGINEERS

U.S. ARMY

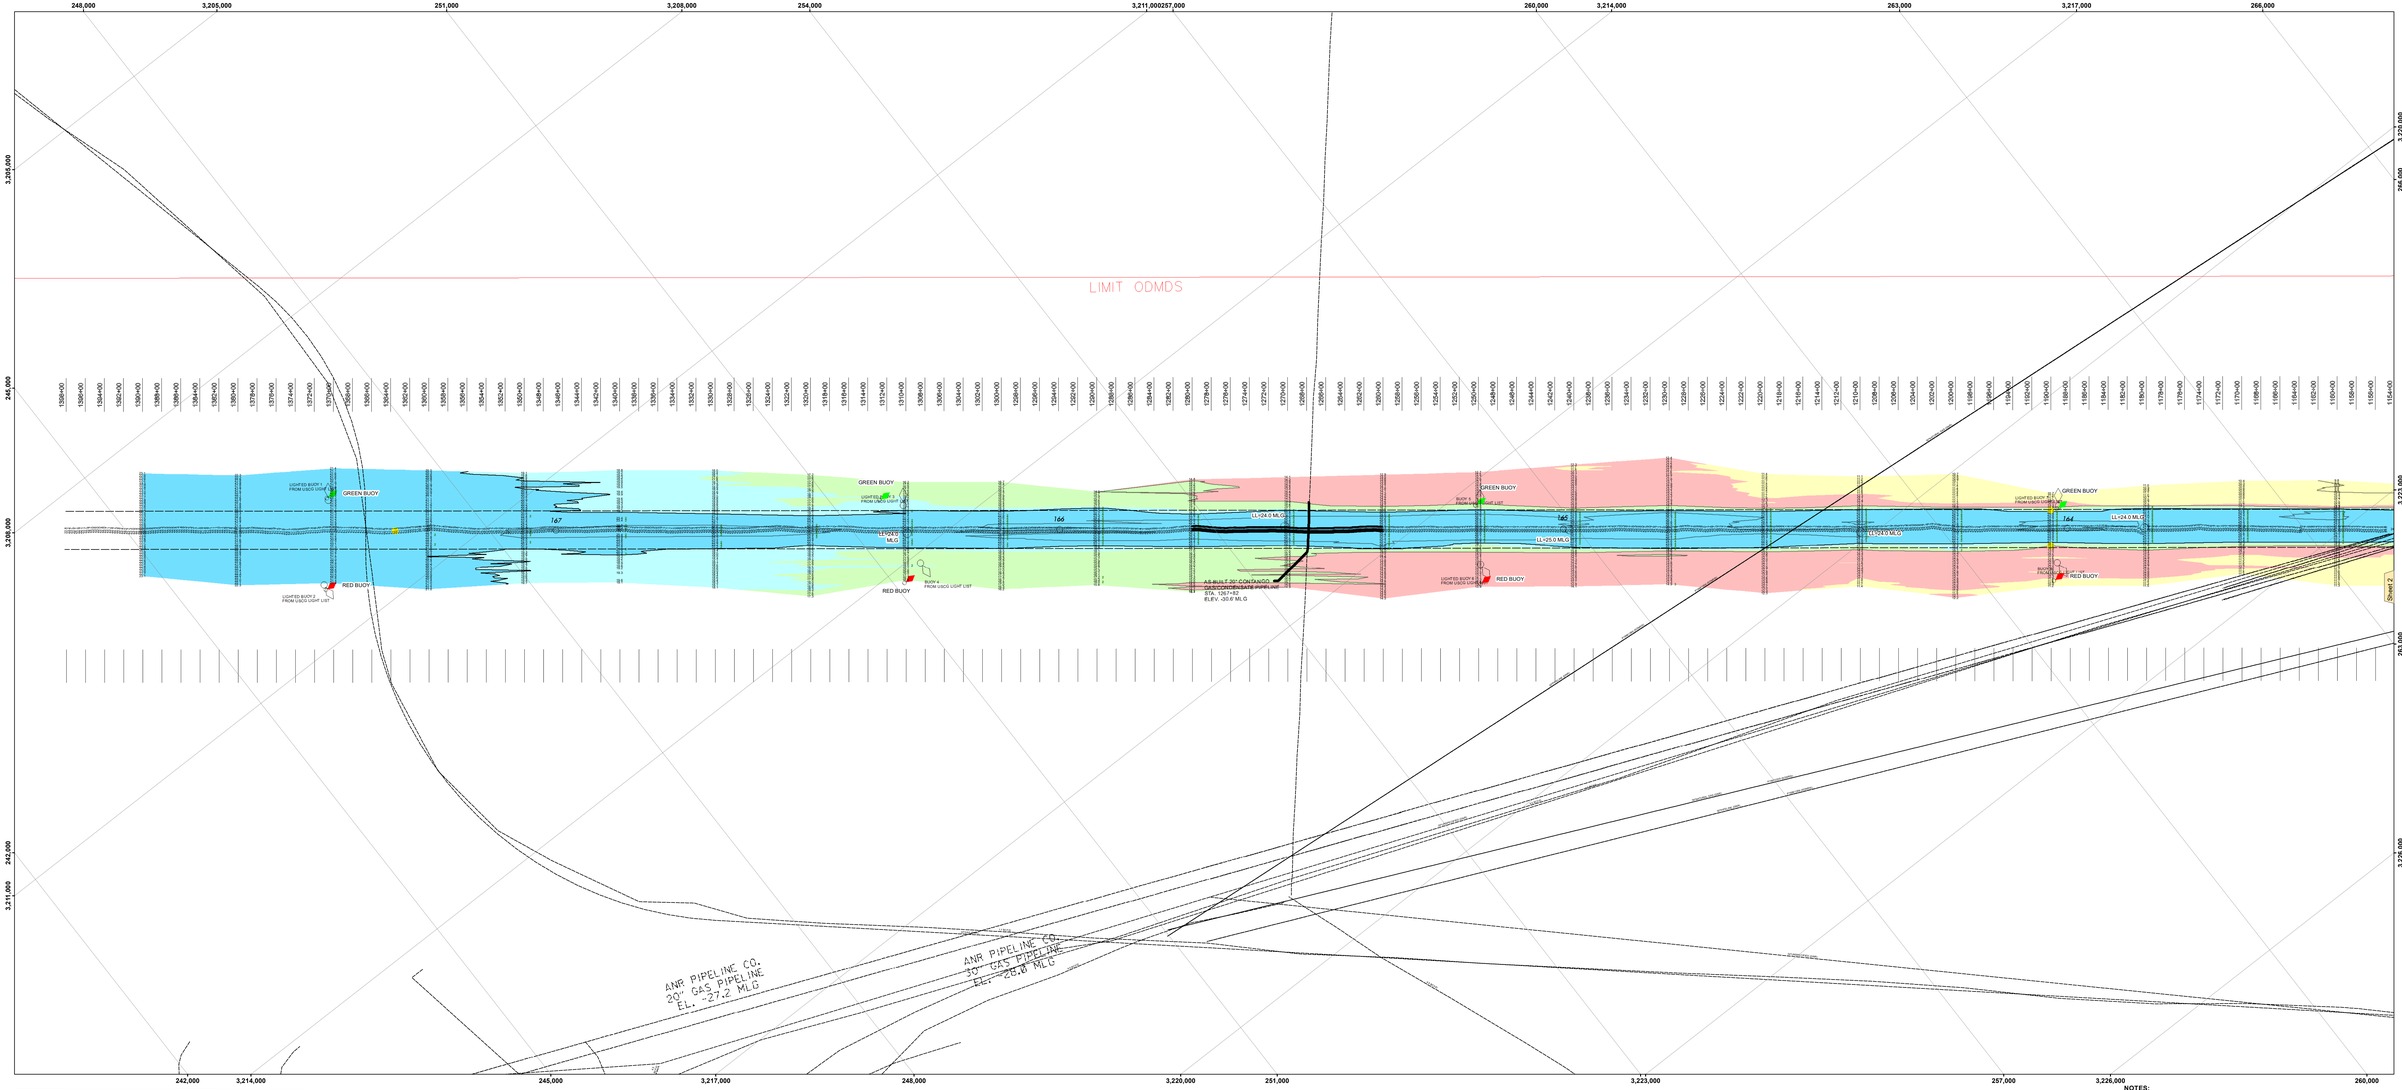

VICINITY MAP

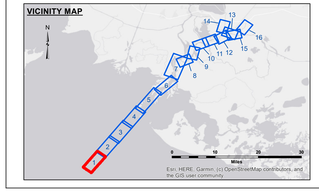

LEGEND

- Federal Navigation Channel
- Federal Navigation Center Line
- As-built Pipeline/Cable
- Unconfirmed Pipeline/Cable
- Project Depth Contour
- Cable Area
- Placement Area
- Anchorage Area
- Obstruction Point
- Wrecks-Submerged
- Borrow Area
- Shoalest Sounding**
- Beacon, General
- Red Navigation Buoy
- Green Navigation Buoy
- -12' and above
- -12' to -15'
- -15' to -18'
- -18' to -20'
- -20' and below
- 3 Fluff Thickness*

Gage Reading: EUGENE ISLAND: 0.95 MLG AVG
Sea Conditions: 0-1 FT
Vessel Name: VALENTOUR
Survey Type: CONDITION
Sounding Frequency***: LOW

Feet
0 800 1,600 2,400 3,200

NOTES:
Horizontal Coordinate System:
North American Datum of 1983 (NAD83), projected to the State Plane Coordinate System (SPCS), Louisiana South Zone. Distance units in U.S. Survey Feet.

Vertical Datum:
Soundings are shown in feet and indicate depths below Mean Low Gulf Datum (MLG).
Datum Relationships for the gage 88600 as of August 2013:
0.0' NAVD88 = 0.6' MLLW = 1.5' MLG

Distances on the Atchafalaya River are shown at 1 mile intervals.

The location of navigation aids are base on and provided by the U.S. Coast Guard.

2019 Aerial Photography data source: P.A.R. LLC. (1998 DOQQ imagery in green).

Reference is N.O.A.A. Navigation Chart No. 11354.

* Difference between high and low frequency elevations where greater than 1.0'.

** Shoalest Sounding per Quarter per Reach.

*** High frequency (200 kHz) survey data represents the first signal return at a sounding location and will include suspended solids, known as "fluff", if present. Low frequency (20 kHz) survey data normally penetrates through this "fluff" layer to depict elevations of consolidated bottom material. Low frequency accuracies may vary depending on channel conditions and fathometer settings.

Distribution Liability: The data represents the results of data collection and processing at the time of publication and may be revised based on subsequent data collection and processing. The U.S. Army Corps of Engineers, New Orleans District (CEMVN) reserves the right to revise the data and assumes no liability for decisions made or actions taken by users of the data after the publication of the data for other than its intended purpose.

Data Constraints: Hydrographic survey data is subject to change due to natural and man-made causes, including, but not limited to, shoaling, scour, and dredging and removing obstructions. The U.S. Army Corps of Engineers, New Orleans District (CEMVN) is not responsible for interpretations or decisions made based on this information and expressly disclaims liability for errors and omissions in the information. This data is intended for U.S. Army Corps of Engineers navigation purposes only.

CEMVN-MDE
Access Constraints: The United States Government furnishes this map and geospatial data and related products without any warranty, expressed or implied, and without any duty to maintain the map or data. The United States Government accepts no liability for any loss, injury, or damage arising from the use of this map or geospatial data or related products or from the misuse or misinterpretation of the map or geospatial data or related products. The United States Government shall be under no liability whatsoever by reason of inaccuracies in the map or geospatial data or related products, or their unsuitability for any purpose. Persons using this map or geospatial data or related products for any purpose agree to indemnify the United States Government and its officers, employees, agents, and contractors against any and all claims, losses, damages, causes of action, suits, or liability arising out of the use of this map or geospatial data or related products. The user shall not imply nor claim that the United States Government warrants this map or geospatial data or related products in any way, and shall not state or imply that the United States Government endorses any commercial product or activity by reason of the user's use of this map or geospatial data or related products. The user must clearly understand that the boundaries, information, and data shown on this map are neither surveys nor legal documents, and that this map and geospatial data and related products are not a substitute for surveys, legal documents, or on-the-ground verification of information. The user is responsible for applying his or her own expertise and knowledge in the correct application and utilization of this map and geospatial data and related products and is responsible for interpreting this map and geospatial data and related products correctly. The user is responsible for taking precautions to ensure that his or her activities using this map and geospatial data and related products do not result in damage or injury to any party or violation of any statute or regulation. The user agrees to hold harmless the United States Government, its officers, employees, agents, and contractors with respect to the foregoing. The user agrees to assume all responsibility for using this map and geospatial data and related products as set forth in this boilerplate language, and to hold harmless the United States Government, its officers, employees, agents, and contractors from and against any and all claims, losses, damages, causes of action, suits, and liability in connection with the user's use of this map and geospatial data and related products. The user agrees to inform and pass on this boilerplate language to any other persons using this map and geospatial data and related products. The user acknowledges that he or she has read this boilerplate language and understands it, and that by using this map and geospatial data and related products the user agrees to be bound by the terms of this boilerplate language. If the user does not agree to these terms, the user should promptly return this map and all geospatial data and related products without making any copies and without using them for any purpose.

US Army Corps of Engineers
District: CEMVN

U.S. ARMY CORPS OF ENGINEERS
NEW ORLEANS DISTRICT

Surveyed By	ADAMS/CHAMPINE		
Submitted:		Verified By: JH	
Recommended:	Chief, Survey Section		Checked By: JH
Approved:	Chief, Waterways Maintenance Section		

ATCHAFALAYA RIVER
BAR CHANNEL
AR_01_BAR_20241126_CS
26 November 2024

Sheet Reference Number
1 of 16

Revision Number:
4.3-20260430