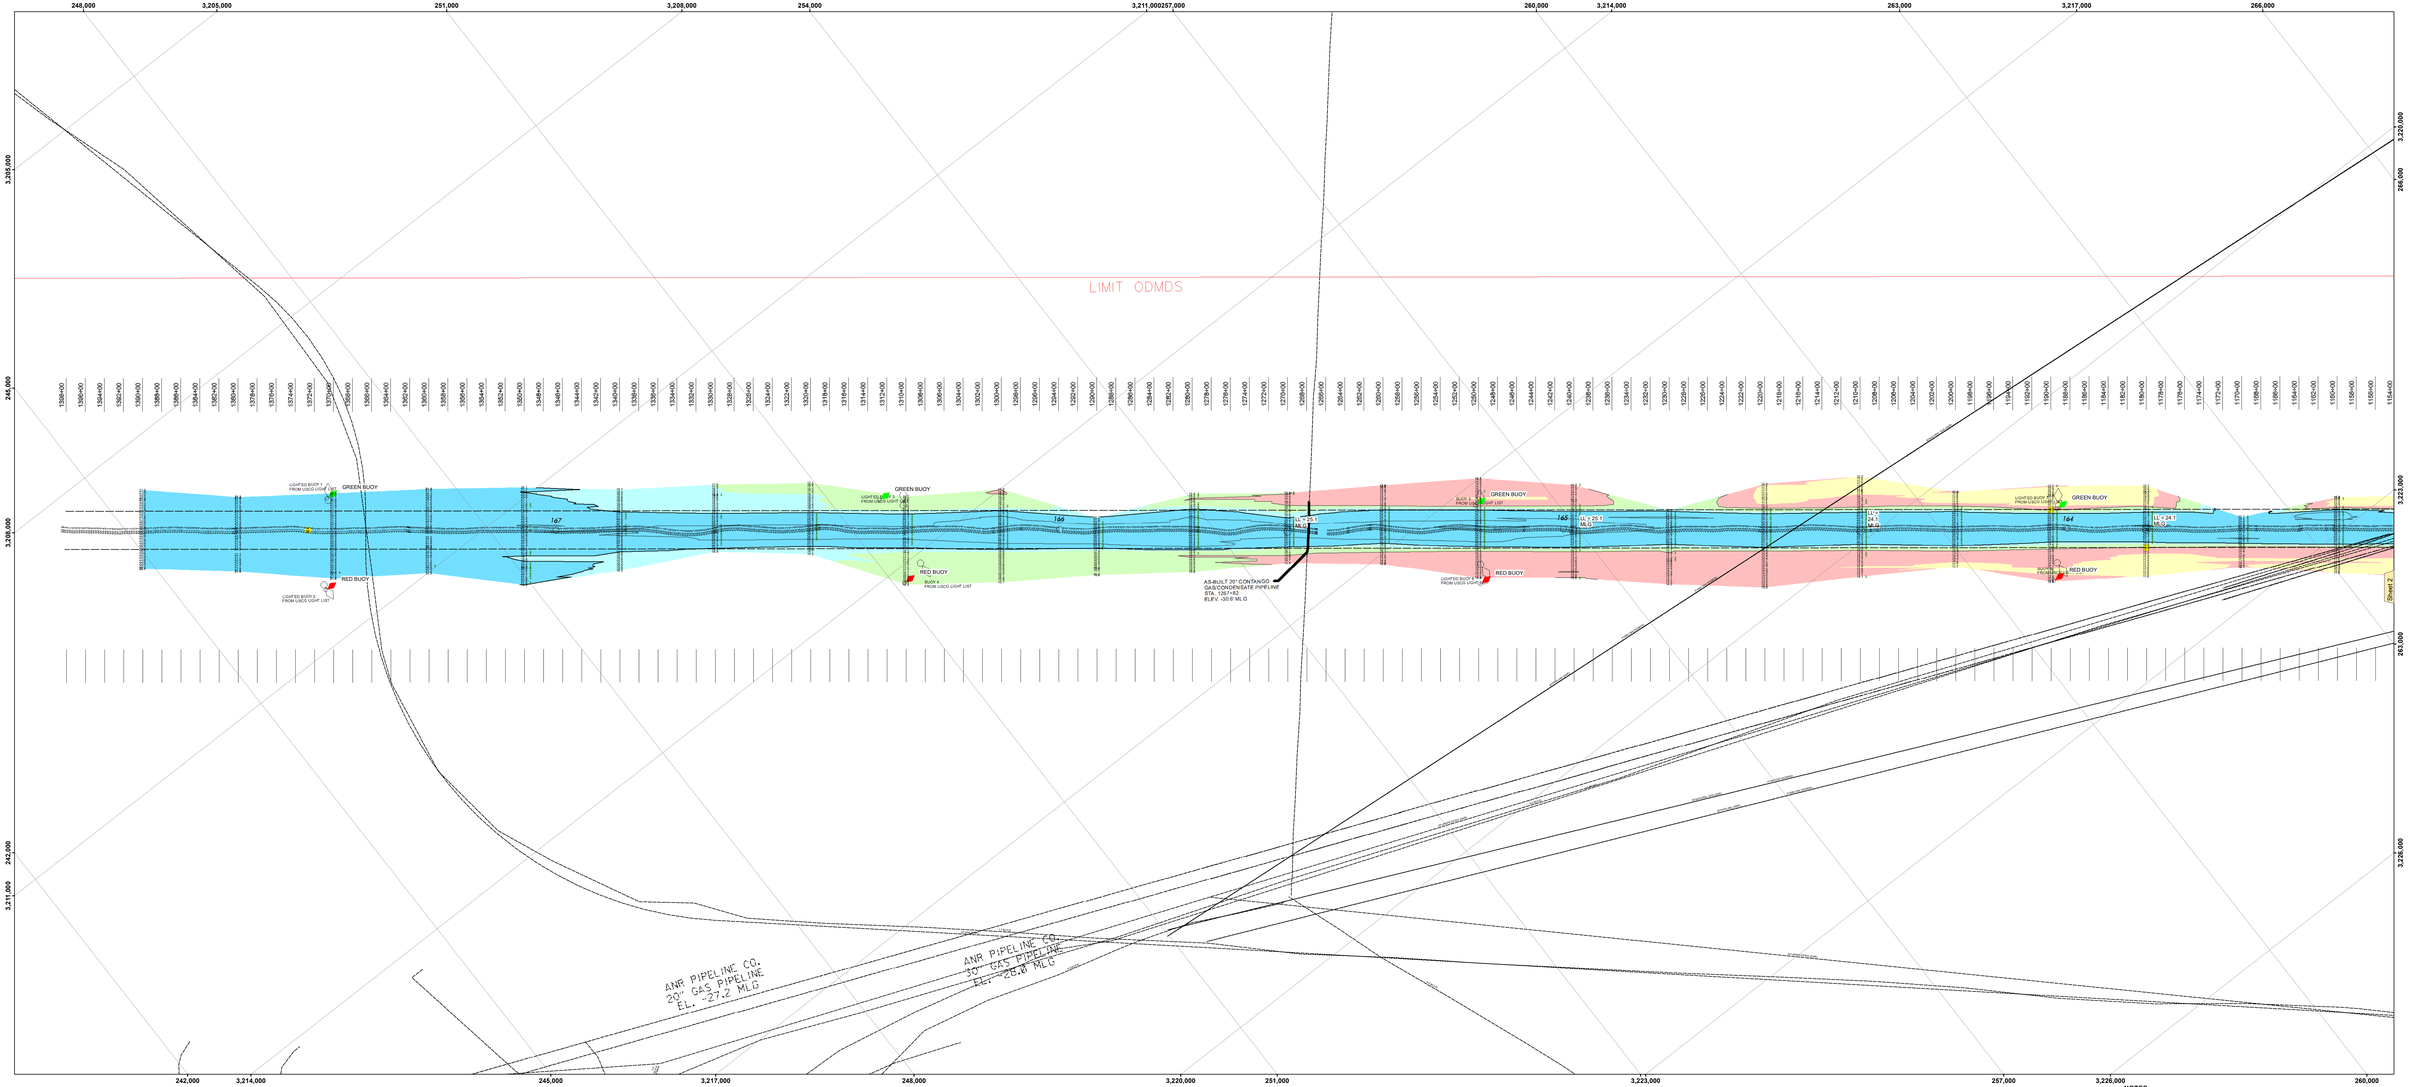

VICINITY MAP

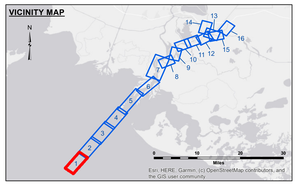

LEGEND

- Federal Navigation Channel
- Federal Navigation Center Line
- As-built Pipeline/Cable
- Unconfirmed Pipeline/Cable
- Project Depth Contour
- Cable Area
- Placement Area
- Anchorage Area
- Obstruction Point
- Wrecks-Submerged
- Borrow Area
- Shoalest Sounding**
- Beacon, General
- Red Navigation Buoy
- Green Navigation Buoy
- 3 Fluff Thickness*
- -12' and above
- -12' to -15'
- -15' to -18'
- -18' to -20'
- -20' and below

Gage Reading:	EUGENE NOAA: 1.94 MLG AVG
Sea Conditions:	0-1 FT
Vessel Name:	VALENTOUR
Survey Type:	CS
Sounding Frequency***:	LOW

Feet: 0, 800, 1,600, 2,400, 3,200

NOTES:

Horizontal Coordinate System:
North American Datum of 1983 (NAD83), projected to the State Plane Coordinate System (SPCS), Louisiana South Zone. Distance units in U.S. Survey Feet.

Vertical Datum:
Soundings are shown in feet and indicate depths below Mean Low Gulf Datum (MLG).
Datum Relationships for the gage 8760922 as of August 2013:
0.0' NAVD88 = 0.6' MLLW = 1.5' MLG

Distances on the Atchafalaya River are shown at 1 mile intervals.

The location of navigation aids are base on and provided by the U.S. Coast Guard.

2019 Aerial Photography data source: P.A.R. LLC. (1998 DOQQ imagery in green).

Reference is N.O.A.A. Navigation Chart No. 11354.

* Difference between high and low frequency elevations where greater than 1.0'.

** Shoalest Sounding per Quarter per Reach.

*** High frequency (200 kHz) survey data represents the first signal return at a sounding location and will include suspended solids, known as "fluff", if present. Low frequency (20 kHz) survey data normally penetrates through this "fluff" layer to depict elevations of consolidated bottom material. Low frequency accuracies may vary depending on channel conditions and fathometer settings.

US Army Corps of Engineers
District: CEMVN

Distribution Liability: The data represents the results of data collection and analysis performed by the Corps of Engineers and is only intended for the purpose specified in the project documents. Any other use or application of the data is at the user's own risk. The Corps of Engineers assumes no liability for any other use or application of the data for other than its intended purpose.

Data Constraints: Hydrographic survey data is subject to changes in bottom conditions between the date of survey and navigation vessel passing, and varying sounding and recording parameters. Prudent navigation practices should be observed at all times. Data is subject to change without notice. Data is provided "as is" and "as available". The Corps of Engineers makes no warranties, express or implied, as to the suitability of the data for any purpose or application. This data is intended for U.S. Army Corps of Engineers use only.

Access Constraints: This United States Government facilities and equipment are subject to monitoring to secure the United States Government from hostile activity. By accessing this system, you are expressing the final consent that any and all communications and activity on or through the United States Government computer system may be monitored, intercepted, recorded, read, copied, or captured in any manner and disclosed or used for any lawful government purpose. The United States shall not be liable for the interception or monitoring of any communication. Unauthorized use of this system may subject you to criminal prosecution. The United States shall not be liable for any corrupted or lost data caused by interception or monitoring. Unauthorized use may also result in civil liability and punishment under applicable State and Federal laws. These data is intended for U.S. Army Corps of Engineers use only and shall not be redistributed.

U.S. ARMY CORPS OF ENGINEERS
NEW ORLEANS DISTRICT

Submitted:		Surveyed By: AQUAMEC/CHAMPINE	
Recommended:	Chief, Survey Section	Plotted By: JH	Checked By: JH
Approved:	Chief, Waterways Maintenance Section		

ATCHAFALAYA RIVER
BAR CHANNEL
AR_01_BAR_20250207_CS
07 February 2025

Sheet Reference Number
1 of 16

Revision Number:
4.2-20260420