CORPS OF ENGINEERS

U.S. ARMY

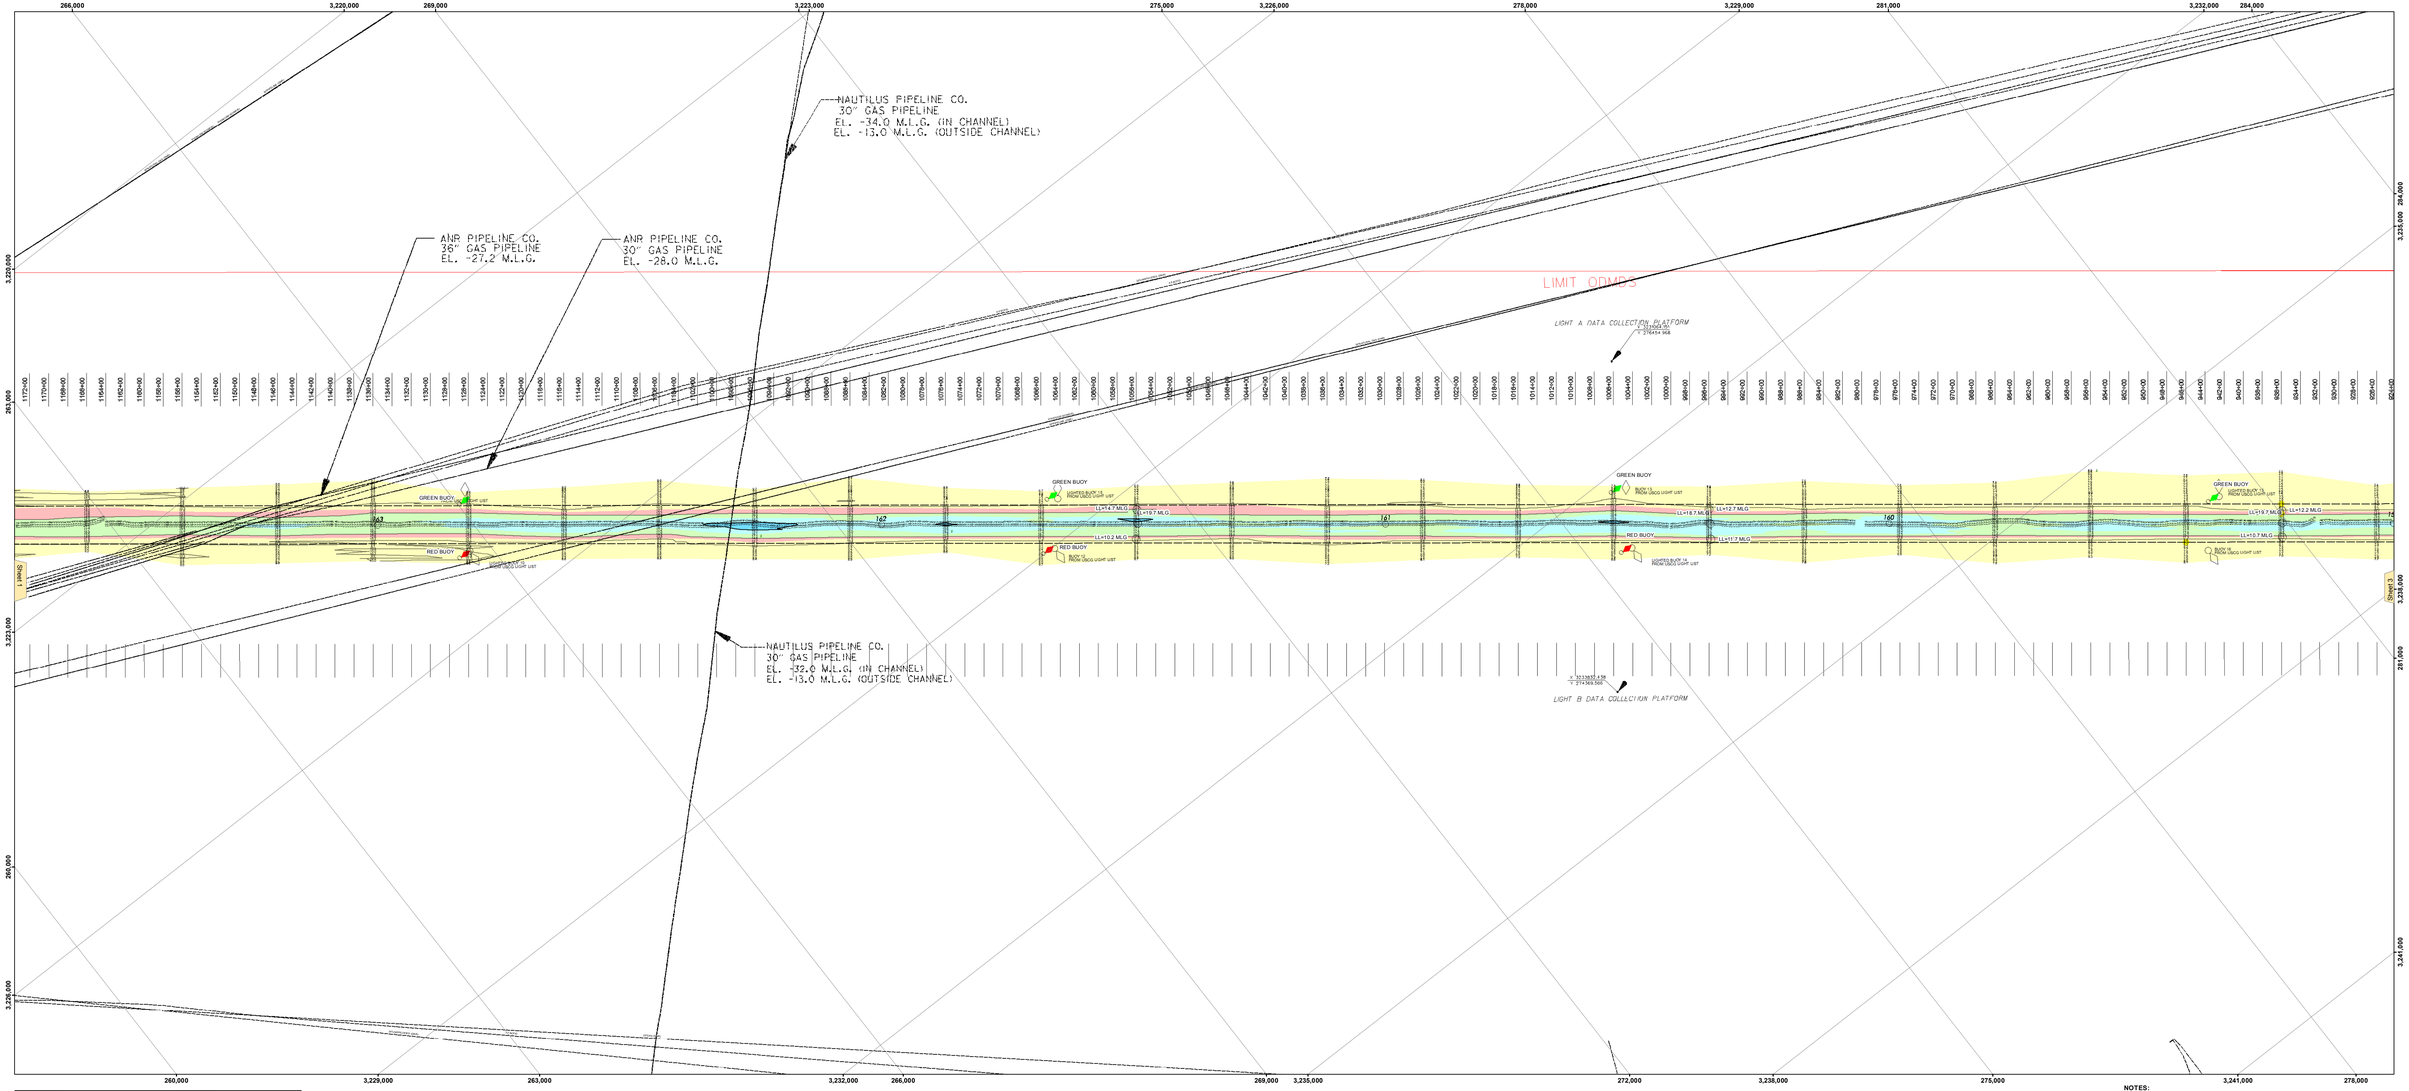

Distribution Liability: The data represents the results of data collection and processing at the time of publication and may be subject to revision. The U.S. Army Corps of Engineers, its officers, employees, contractors, and agents, assume no responsibility for the use of the data and make no warranty, expressed or implied, as to accuracy, completeness, timeliness, or fitness for any use. Any use of the data is at the user's risk. The user shall indemnify and hold harmless the U.S. Army Corps of Engineers from any and all claims arising from the user's use of the data.

Data Corrections: Hydrographic survey data is subject to change and may be corrected, modified, deleted, or updated without notice. If you find any errors in the data, please notify us at the address below. Thank you.

Data Limitations: Access Constraints: The United States Government maintains unrestricted rights to data owned by the Government; however, portions of third-party data may be restricted. Please contact the data owner for any restrictions that may apply to their data. Use Constraints: Please read the Distribution Liability. Any user who accesses, downloads, requests or receives data from this website accepts the data in the above Distribution Liability and agrees to be bound by its terms. These data is for charts or military uses. Transferring This Disclaimer: In the event you sell or give any or all of this data to third parties, you agree to provide a copy of this Disclaimer to the third party and to inform the third party that use of this data is governed by the above Distribution Liability and by the Data Limitations.

U.S. ARMY CORPS OF ENGINEERS
NEW ORLEANS DISTRICT

Surveyed By: RY-LAB/DAMAS
Date(s): —
Processed By: BD
Checked By: AO
Submitted: Chief, Survey Section
Approved: Chief, Waterways Maintenance Section

ATCHAFALAYA RIVER
BAR CHANNEL
AR_02_BAR_20211117_CS
17 November 2021

Sheet Reference Number
2 of 16

Revision Number:
4.2-20210630

VICINITY MAP

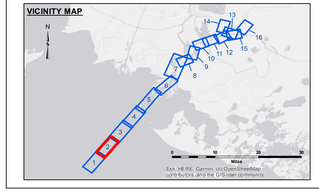

LEGEND

- Federal Navigation Channel
- Federal Navigation Center Line
- As-built Pipeline/Cable
- Unconfirmed Pipeline/Cable
- Project Depth Contour
- Cable Area
- Placement Area
- Anchorage Area
- Obstruction Point
- Wrecks-Submerged
- Borrow Area
- Shoalest Sounding**
- Beacon, General
- Red Navigation Buoy
- Green Navigation Buoy
- -12' and above
- -12' to -15'
- -15' to -18'
- -18' to -20'
- -20' and below
- 3 Fluff Thickness*

Gage Reading: EUGINE ISLAND: 2.27 MLG AVG.
Sea Conditions: CALM
Vessel Name: M/V VALENTOUR
Survey Type: CONDITION
Sounding Frequency***: LOW

Feet
0 800 1,600 2,400 3,200

NOTES:
Horizontal Coordinate System:
North American Datum of 1983 (NAD83), projected to the State Plane Coordinate System (SPCS), Louisiana South Zone. Distance units in U.S. Survey Feet.

Vertical Datum:
Soundings are shown in feet and indicate depths below Mean Low Gulf Datum (MLG).
Datum Relationships for the gage 8860l as of August 2013:
0.0' NAVD88 = 0.6' MLLW = 1.5' MLG

Distances on the Atchafalaya River are shown at 1 mile intervals.

The location of navigation aids are base on and provided by the U.S. Coast Guard.

2019 Aerial Photography data source: P.A.R. LLC. (1998 DOQQ imagery in green).

Reference is N.O.A.A. Navigation Chart No. 11354.

* Difference between high and low frequency elevations where greater than 1.0'.

** Shoalest Sounding per Quarter per Reach.

*** High frequency (200 kHz) survey data represents the first signal return at a sounding location and will include suspended solids, known as "fluff", if present. Low frequency (20 kHz) survey data normally penetrates through this "fluff" layer to depict elevations of consolidated bottom material. Low frequency accuracies may vary depending on channel conditions and fathometer settings.