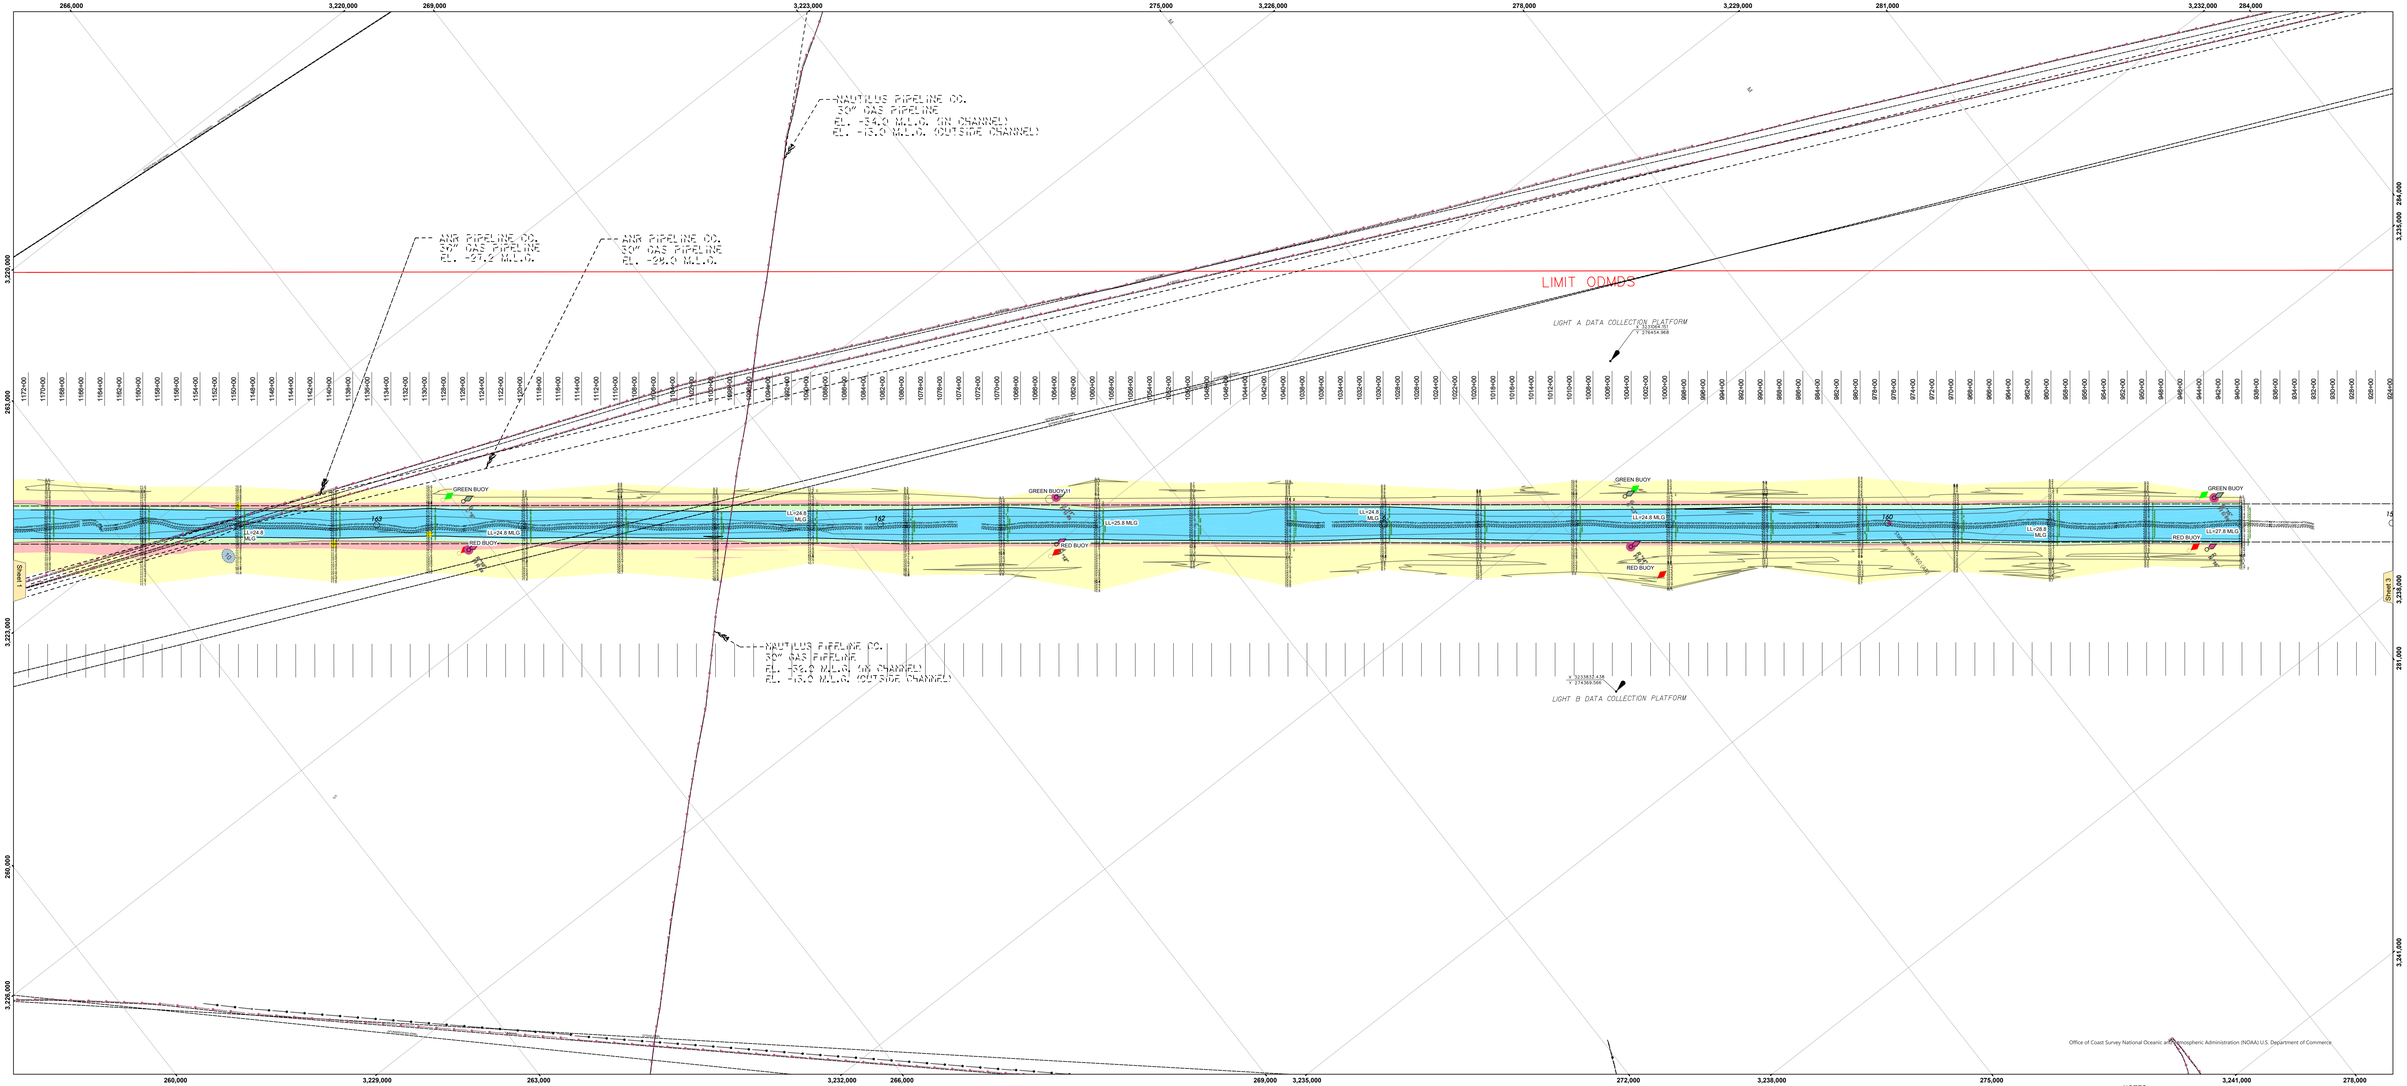

US Army Corps of Engineers
District: CEMVN

DISCLAIMER
Access Constraints: This data represents the results of raw unedited soundings collected by a specific USACE Corps of Engineers District for a specific USACE Corps of Engineers project for a specific purpose. The data is not suitable for navigation purposes. The data is not suitable for the sale, distribution, or any other commercial use outside the Corps of Engineers.

Limitations of Liability: The Corps of Engineers is not liable for or responsible for any direct, indirect, incidental, consequential, special or exemplary damages or lost profits. The data is not suitable for the sale, distribution, or any other commercial use outside the Corps of Engineers.

Warranties: The Corps of Engineers makes no warranties, express or implied, including the implied warranties of merchantability and fitness for a particular purpose, with respect to the data furnished. The Corps of Engineers shall not be liable for any damages suffered as a result of using, modifying, contributing, or distributing the data.

Indemnification: By retrieving data from this site, you agree that the Corps of Engineers shall be indemnified from any and all claims, losses and expenses (including attorney's fees) resulting from your use of the data. You agree that the Corps of Engineers shall not be liable for any direct, indirect, incidental, consequential, special or exemplary damages or lost profits resulting from your use of the data.

Warranties: The Corps of Engineers makes no warranties, express or implied, including the implied warranties of merchantability and fitness for a particular purpose, with respect to the data furnished. The Corps of Engineers shall not be liable for any damages suffered as a result of using, modifying, contributing, or distributing the data.

Indemnification: By retrieving data from this site, you agree that the Corps of Engineers shall be indemnified from any and all claims, losses and expenses (including attorney's fees) resulting from your use of the data. You agree that the Corps of Engineers shall not be liable for any direct, indirect, incidental, consequential, special or exemplary damages or lost profits resulting from your use of the data.

U.S. ARMY CORPS OF ENGINEERS
NEW ORLEANS DISTRICT

Submitted:		Surveyed By: ADAMS/CZAMPIKE	
Recommended:	Chief, Survey Section	Reviewed By: BD	Checked By: AOUM
Approved:	Chief, Waterways Maintenance Section		

ATCHAFALAYA RIVER BAR CHANNEL AR_02_BAR_20250513_CS 13 May 2025

Sheet Reference Number
2 of 16

Revision Number:
5.25.04.03-5.25.04.03

VICINITY MAP

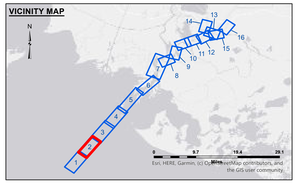

LEGEND

- Federal Navigation Channel
- Federal Navigation Center Line
- As-built Pipeline/Cable
- Unconfirmed Pipeline/Cable
- Project Depth Contour
- Cable Area
- Placement Area
- Anchorage Area
- Obstruction Point
- Wrecks-Submerged
- Borrow Area
- Shoalest Sounding**
- Beacon, General
- Red Navigation Buoy
- Green Navigation Buoy
- -12' and above
- -12' to -15'
- -15' to -18'
- -18' to -20'
- -20' and below
- 3 Fluff Thickness*

Gage Reading:	EUGINE ISLAND: 2.24 MLG AVG.
Sea Conditions:	0-1 FT
Vessel Name:	M/V VALENTOUR
Survey Type:	CS
Sounding Frequency***:	LOW

Feet
0 800 1,600 2,400 3,200

NOTES:
Horizontal Coordinate System:
North American Datum of 1983 (NAD83), projected to the State Plane Coordinate System (SPCS), Louisiana South Zone. Distance units in U.S. Survey Feet.

Vertical Datum:
Soundings are shown in feet and indicate depths below Mean Low Gulf Datum (MLG).
Datum Relationships for the gage 88600 as of August 2013:
0.0' NAVD88 = 0.6' MLLW = 1.5' MLG

Distances on the Atchafalaya River are shown at 1 mile intervals.

The location of navigation aids are base on and provided by the U.S. Coast Guard.

2019 Aerial Photography data source: P.A.R. LLC. (1998 DOQQ imagery in green).

Reference is N.O.A.A. Navigation Chart No. 11354.

* Difference between high and low frequency elevations where greater than 1.0'.

** Shoalest Sounding per Quarter per Reach.

*** High frequency (200 kHz) survey data represents the first signal return at a sounding location and will include suspended solids, known as "fluff", if present. Low frequency (20 kHz) survey data normally penetrates through this "fluff" layer to depict elevations of consolidated bottom material. Low frequency accuracies may vary depending on channel conditions and fathometer settings.