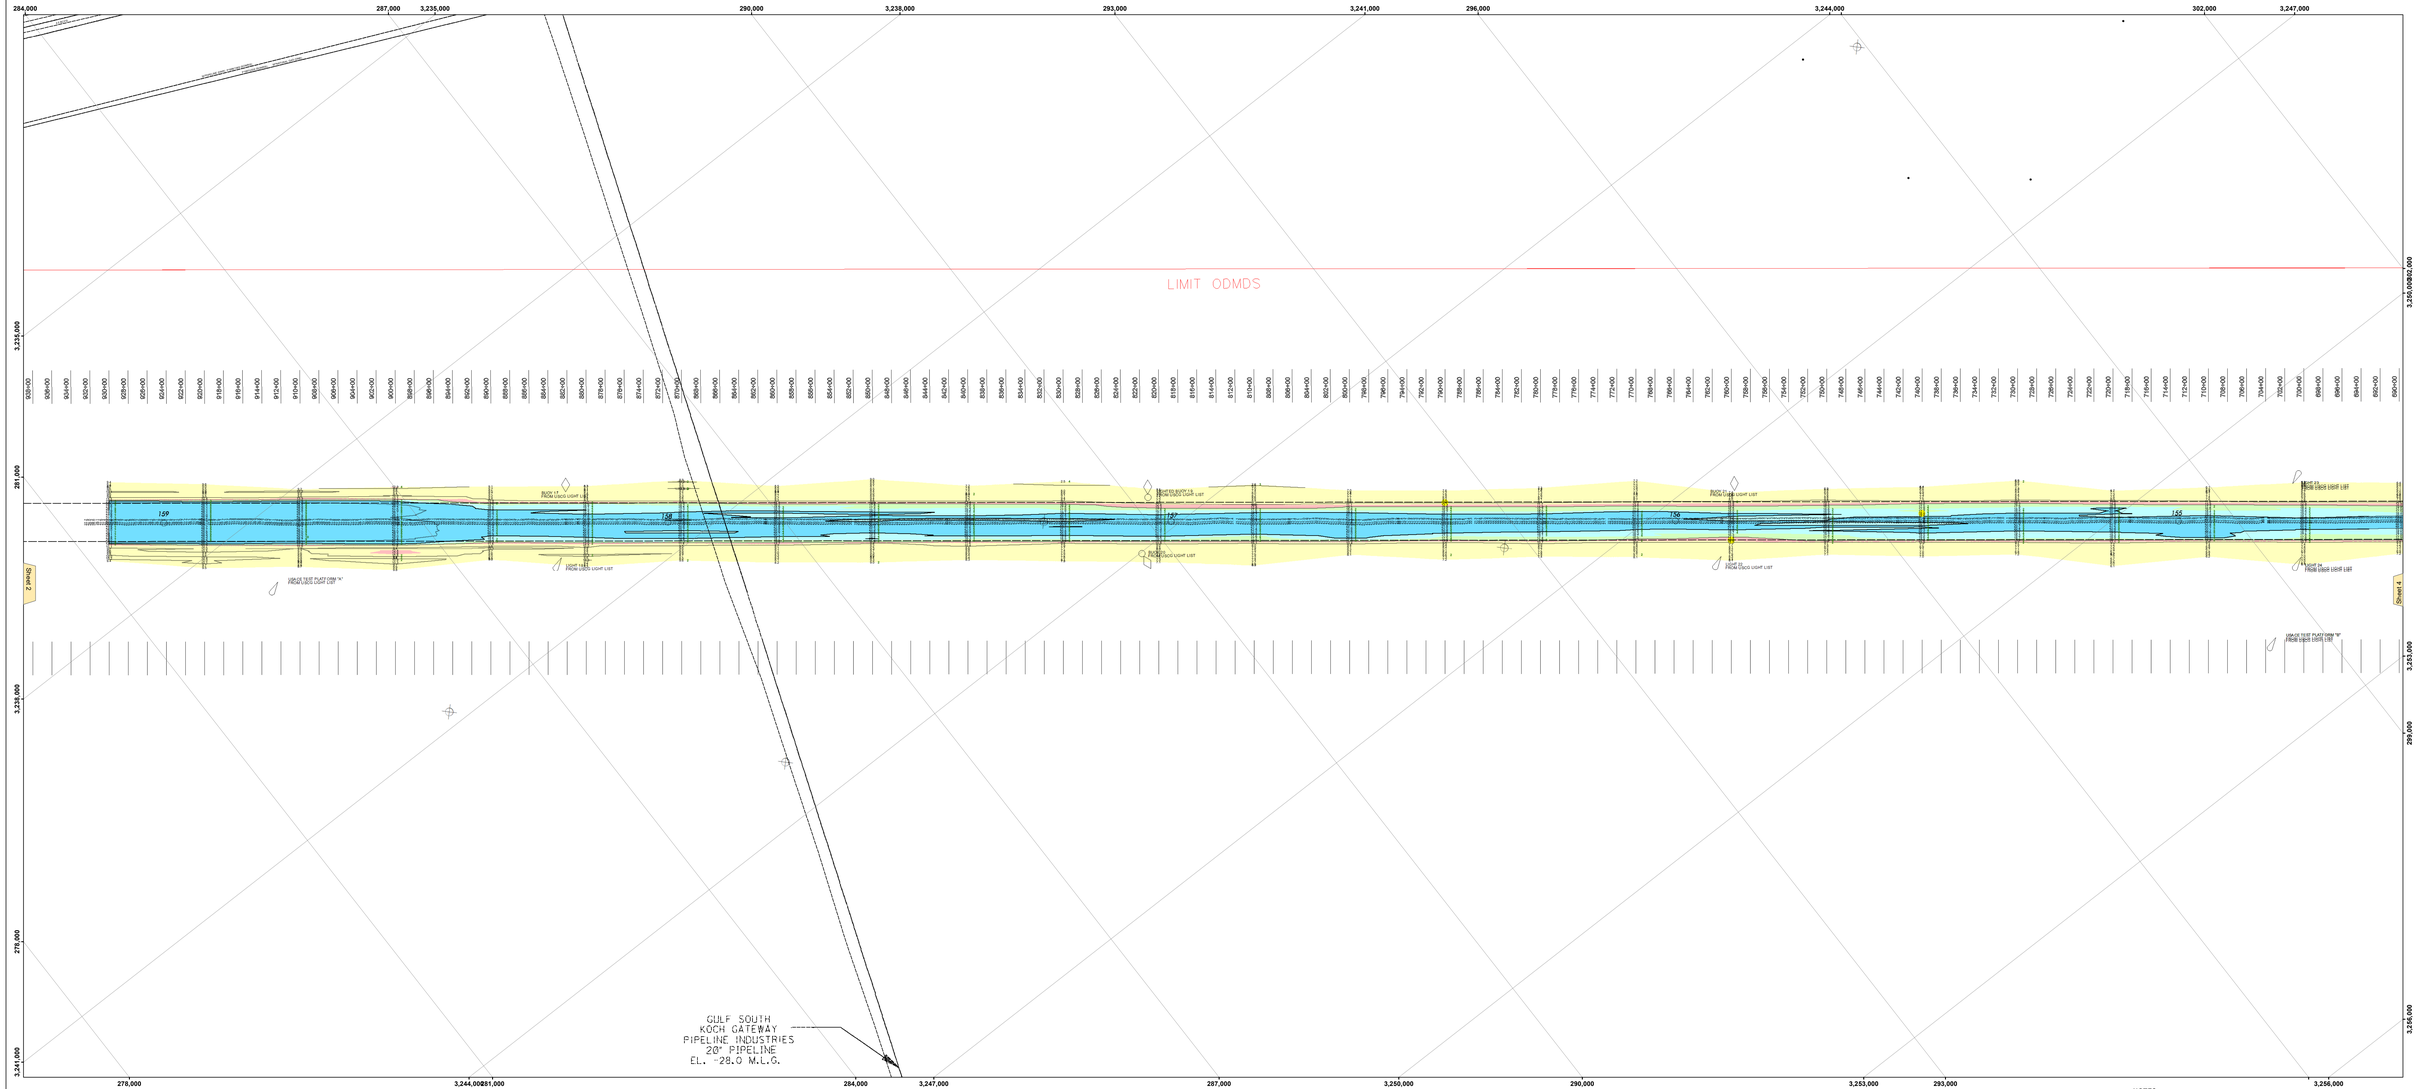

VICINITY MAP

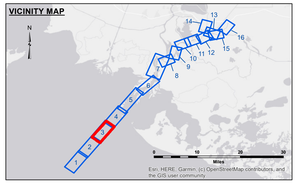

LEGEND

- Federal Navigation Channel
- Federal Navigation Center Line
- As-built Pipeline/Cable
- Unconfirmed Pipeline/Cable
- Project Depth Contour
- Cable Area
- Placement Area
- Anchorage Area
- Obstruction Point
- Wrecks-Submerged
- Borrow Area
- Shoalest Sounding**
- Beacon, General
- Red Navigation Buoy
- Green Navigation Buoy
- -12' and above
- -12' to -15'
- -15' to -18'
- -18' to -20'
- -20' and below
- 3 Fluff Thickness*

Gage Reading: EUGENE ISLAND: 1.80 MLG AVG
Sea Conditions: 0-1 FT
Vessel Name: VALENTOUR
Survey Type: DREDGE PROG
Sounding Frequency***: LOW

Feet
0 800 1,600 2,400 3,200

NOTES:
Horizontal Coordinate System:
North American Datum of 1983 (NAD83), projected to the State Plane Coordinate System (SPCS), Louisiana South Zone. Distance units in U.S. Survey Feet.

Vertical Datum:
Soundings are shown in feet and indicate depths below Mean Low Gulf Datum (MLG).
Datum Relationships for the gage 8760922 as of August 2013:
0.0' NAVD88 = 0.6' MLLW = 1.5' MLG

Distances on the Atchafalaya River are shown at 1 mile intervals.

The location of navigation aids are base on and provided by the U.S. Coast Guard.

2013 Aerial Photography data source: GEOCLIP, Atlantic Group, LLC. (1998 DOQQ imagery in green).

Reference is N.O.A.A. Navigation Chart No. 11354.

* Difference between high and low frequency elevations where greater than 1.0'.

** Shoalest Sounding per Quarter per Reach.

*** High frequency (200 kHz) survey data represents the first signal return at a sounding location and will include suspended solids, known as "fluff", if present. Low frequency (20 kHz) survey data normally penetrates through this "fluff" layer to depict elevations of consolidated bottom material. Low frequency accuracies may vary depending on channel conditions and fathometer settings.

US Army Corps of Engineers
District: CEMVN

DISCLAIMER
Access Constraints: This data represents the results of data collection and analysis performed by the Corps of Engineers and is provided as-is. Although the Corps of Engineers has made every effort to ensure the accuracy, completeness, and suitability for any purpose of this data, it assumes no responsibility for any errors or omissions in the data, or for the application of the data for other than its intended purpose.

Distribution Liability: This data represents the results of data collection and analysis performed by the Corps of Engineers and is provided as-is. Although the Corps of Engineers has made every effort to ensure the accuracy, completeness, and suitability for any purpose of this data, it assumes no responsibility for any errors or omissions in the data, or for the application of the data for other than its intended purpose.

Data Constraints: Hydrographic survey data is subject to change due to factors such as weather, navigation, sediment movement, dredging and sediment shoaling and removal processes. Prior to using this data, the user should contact the District Office that produced the data to determine if more current information is available. Data is provided in a format compatible with Microsoft Windows applications. This data is intended for U.S. Army Corps of Engineers use only. Other users should contact the District Office for assistance.

DISCLAIMER
Access Constraints: This United States Government facility/site/system is provided for authorized use only. The Government reserves the right to monitor and audit the use of this facility/site/system. By using this facility/site/system, you are agreeing to the monitoring and audit. Unauthorized attempts or actions to access, upload, download, or change information on this system are strictly prohibited and may be punishable by fine or imprisonment. You should not have expectation of privacy except as otherwise provided by applicable privacy laws and regulations. The Government reserves the right to limit the time period or prohibit the downloading of data from this site and may limit the quantity of these data to others without also transferring this Disclaimer.

Data Limitations: Data is provided in a format compatible with Microsoft Windows applications. This data is intended for U.S. Army Corps of Engineers use only. Other users should contact the District Office for assistance.

U.S. ARMY CORPS OF ENGINEERS
NEW ORLEANS DISTRICT

Submitted: _____
Recommended: _____
Chief, Survey Section
Approved: _____
Chief, Waterways Maintenance Section

Surveyed By: AQUAMECHANIQUE
Plotted By: JH
Checked By: JH

ATCHAFALAYA RIVER BAR CHANNEL
AR_03_BAR_20240118_PR
18 January 2024

Sheet Reference Number
3 of 16

Revision Number:
4.3-20240430