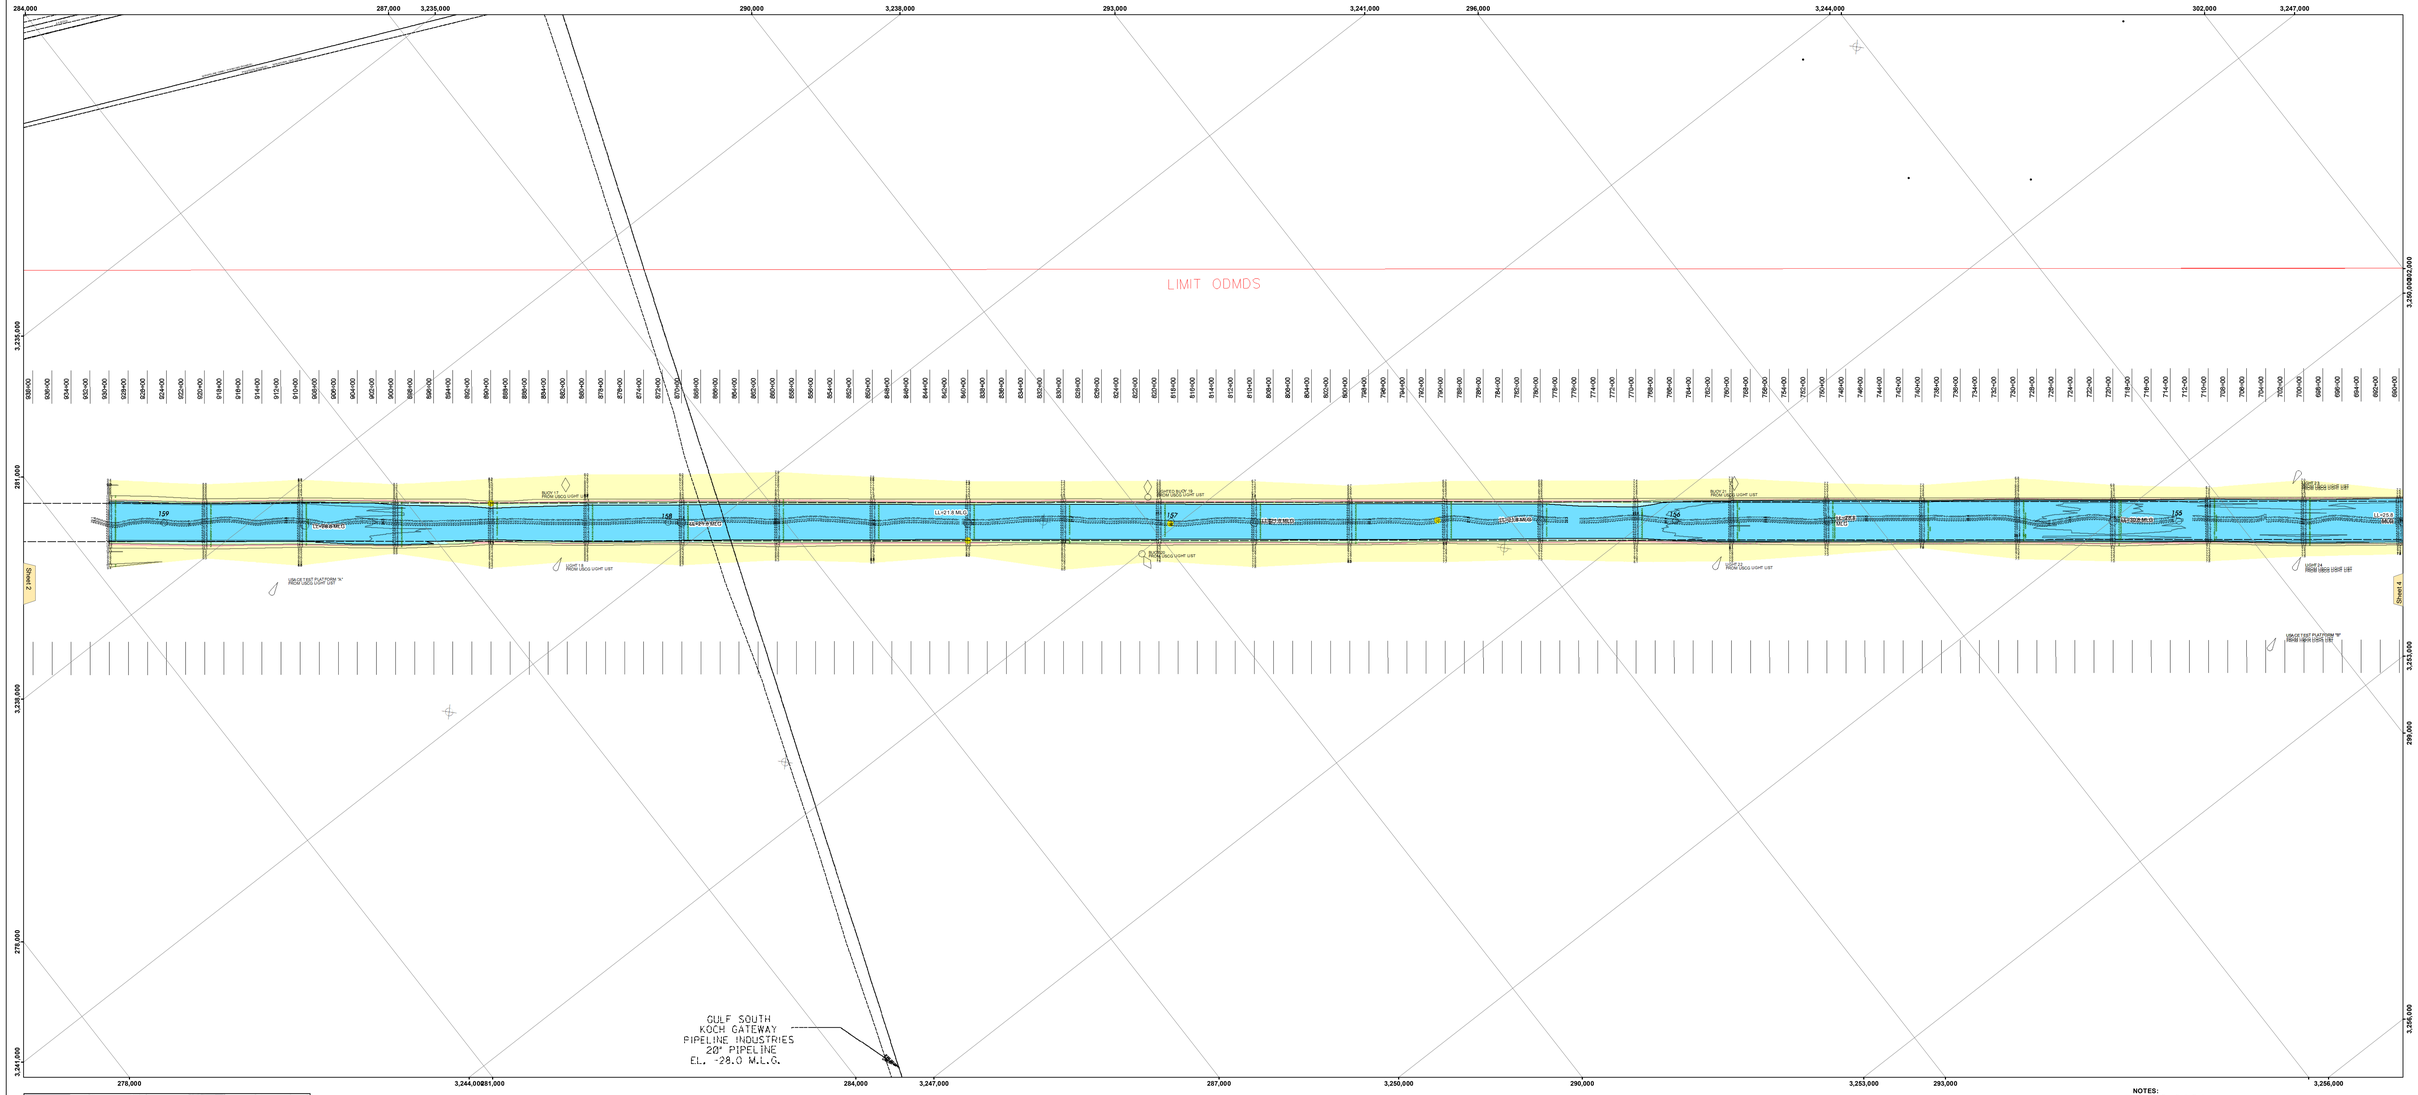

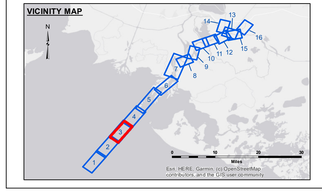

LEGEND

- Federal Navigation Channel
- Federal Navigation Center Line
- As-built Pipeline/Cable
- Unconfirmed Pipeline/Cable
- Project Depth Contour
- Cable Area
- Placement Area
- Anchorage Area
- Obstruction Point
- Wrecks-Submerged
- Borrow Area
- Shoalest Sounding**
- Beacon, General
- Red Navigation Buoy
- Green Navigation Buoy
- 3 Fluff Thickness*
- -12' and above
- -12' to -15'
- -15' to -18'
- -18' to -20'
- -20' and below

Gage Reading:	EUGENE NOAA: 1.25 MLG AVG
Sea Conditions:	0-1 FT
Vessel Name:	VALENTOUR
Survey Type:	CS
Sounding Frequency***:	LOW

Feet: 0, 800, 1,600, 2,400, 3,200

NOTES:
Horizontal Coordinate System:
North American Datum of 1983 (NAD83), projected to the State Plane Coordinate System (SPCS), Louisiana South Zone. Distance units in U.S. Survey Feet.

Vertical Datum:
Soundings are shown in feet and indicate depths below Mean Low Gulf Datum (MLG).
Datum Relationships for the gage 8860 as of August 2013:
0.0' NAVD88 = 0.6' MLLW = 1.5' MLG

Distances on the Atchafalaya River are shown at 1 mile intervals.

The location of navigation aids are base on and provided by the U.S. Coast Guard.

2013 Aerial Photography data source: GEOCLIP, Atlantic Group, LLC. (1998 DOQQ imagery in green).

Reference is N.O.A.A. Navigation Chart No. 11354.

* Difference between high and low frequency elevations where greater than 1.0'.

** Shoalest Sounding per Quarter per Reach.

*** High frequency (200 kHz) survey data represents the first signal return at a sounding location and will include suspended solids, known as "fluff", if present. Low frequency (20 kHz) survey data normally penetrates through this "fluff" layer to depict elevations of consolidated bottom material. Low frequency accuracies may vary depending on channel conditions and fathometer settings.

US Army Corps of Engineers
District: CEMVN

DISCLAIMER
Access Constraints: This data represents the results of data collection, analysis, and interpretation performed by the Corps of Engineers in a timely, cost-effective manner using standard practices and procedures. Although this data has undergone a quality control review, it may contain errors, omissions, or other deficiencies and the data is provided "As-Is" without any warranty of any kind as to the accuracy, completeness, or fitness for any particular purpose or use of the data.

Data Constraints: Hydrographic survey data is subject to change due to shoaling, scour, storm activity, and other factors affecting water depth and bottom composition. The Corps of Engineers does not warrant the accuracy of the data beyond the date of the survey. The data should not be used for navigation purposes beyond the date of the survey. The Corps of Engineers does not warrant the adequacy of the data for any purpose other than that for which it was collected and processed.

Distribution Liability: The data represents the results of data collection, analysis, and interpretation performed by the Corps of Engineers in a timely, cost-effective manner using standard practices and procedures. Although this data has undergone a quality control review, it may contain errors, omissions, or other deficiencies and the data is provided "As-Is" without any warranty of any kind as to the accuracy, completeness, or fitness for any particular purpose or use of the data beyond the intended purpose. The data is intended for use by the Corps of Engineers and its partners and affiliates.

Data Limitations: The Corps of Engineers does not warrant the accuracy of the data beyond the date of the survey. The data should not be used for navigation purposes beyond the date of the survey. The Corps of Engineers does not warrant the adequacy of the data for any purpose other than that for which it was collected and processed.

Data Ownership: The data is the property of the Corps of Engineers and may be used for any purpose by the Corps of Engineers and its partners and affiliates. The data is provided "As-Is" without any warranty of any kind as to the accuracy, completeness, or fitness for any particular purpose or use of the data. The data is intended for use by the Corps of Engineers and its partners and affiliates. The data is provided "As-Is" without any warranty of any kind as to the accuracy, completeness, or fitness for any particular purpose or use of the data.

U.S. ARMY CORPS OF ENGINEERS
NEW ORLEANS DISTRICT

Surveyed By: ADAMS/CHAMPAGNE
Reviewed By: JH
Checked By: JH
Submitted: _____
Recommended: _____ Chief, Survey Section
Approved: _____ Chief, Waterways Maintenance Section

ATCHAFALAYA RIVER BAR CHANNEL
AR_03_BAR_20241127_CS
27 November 2024

Sheet Reference Number
3 of 16

Revision Number: 4.2-.20190430