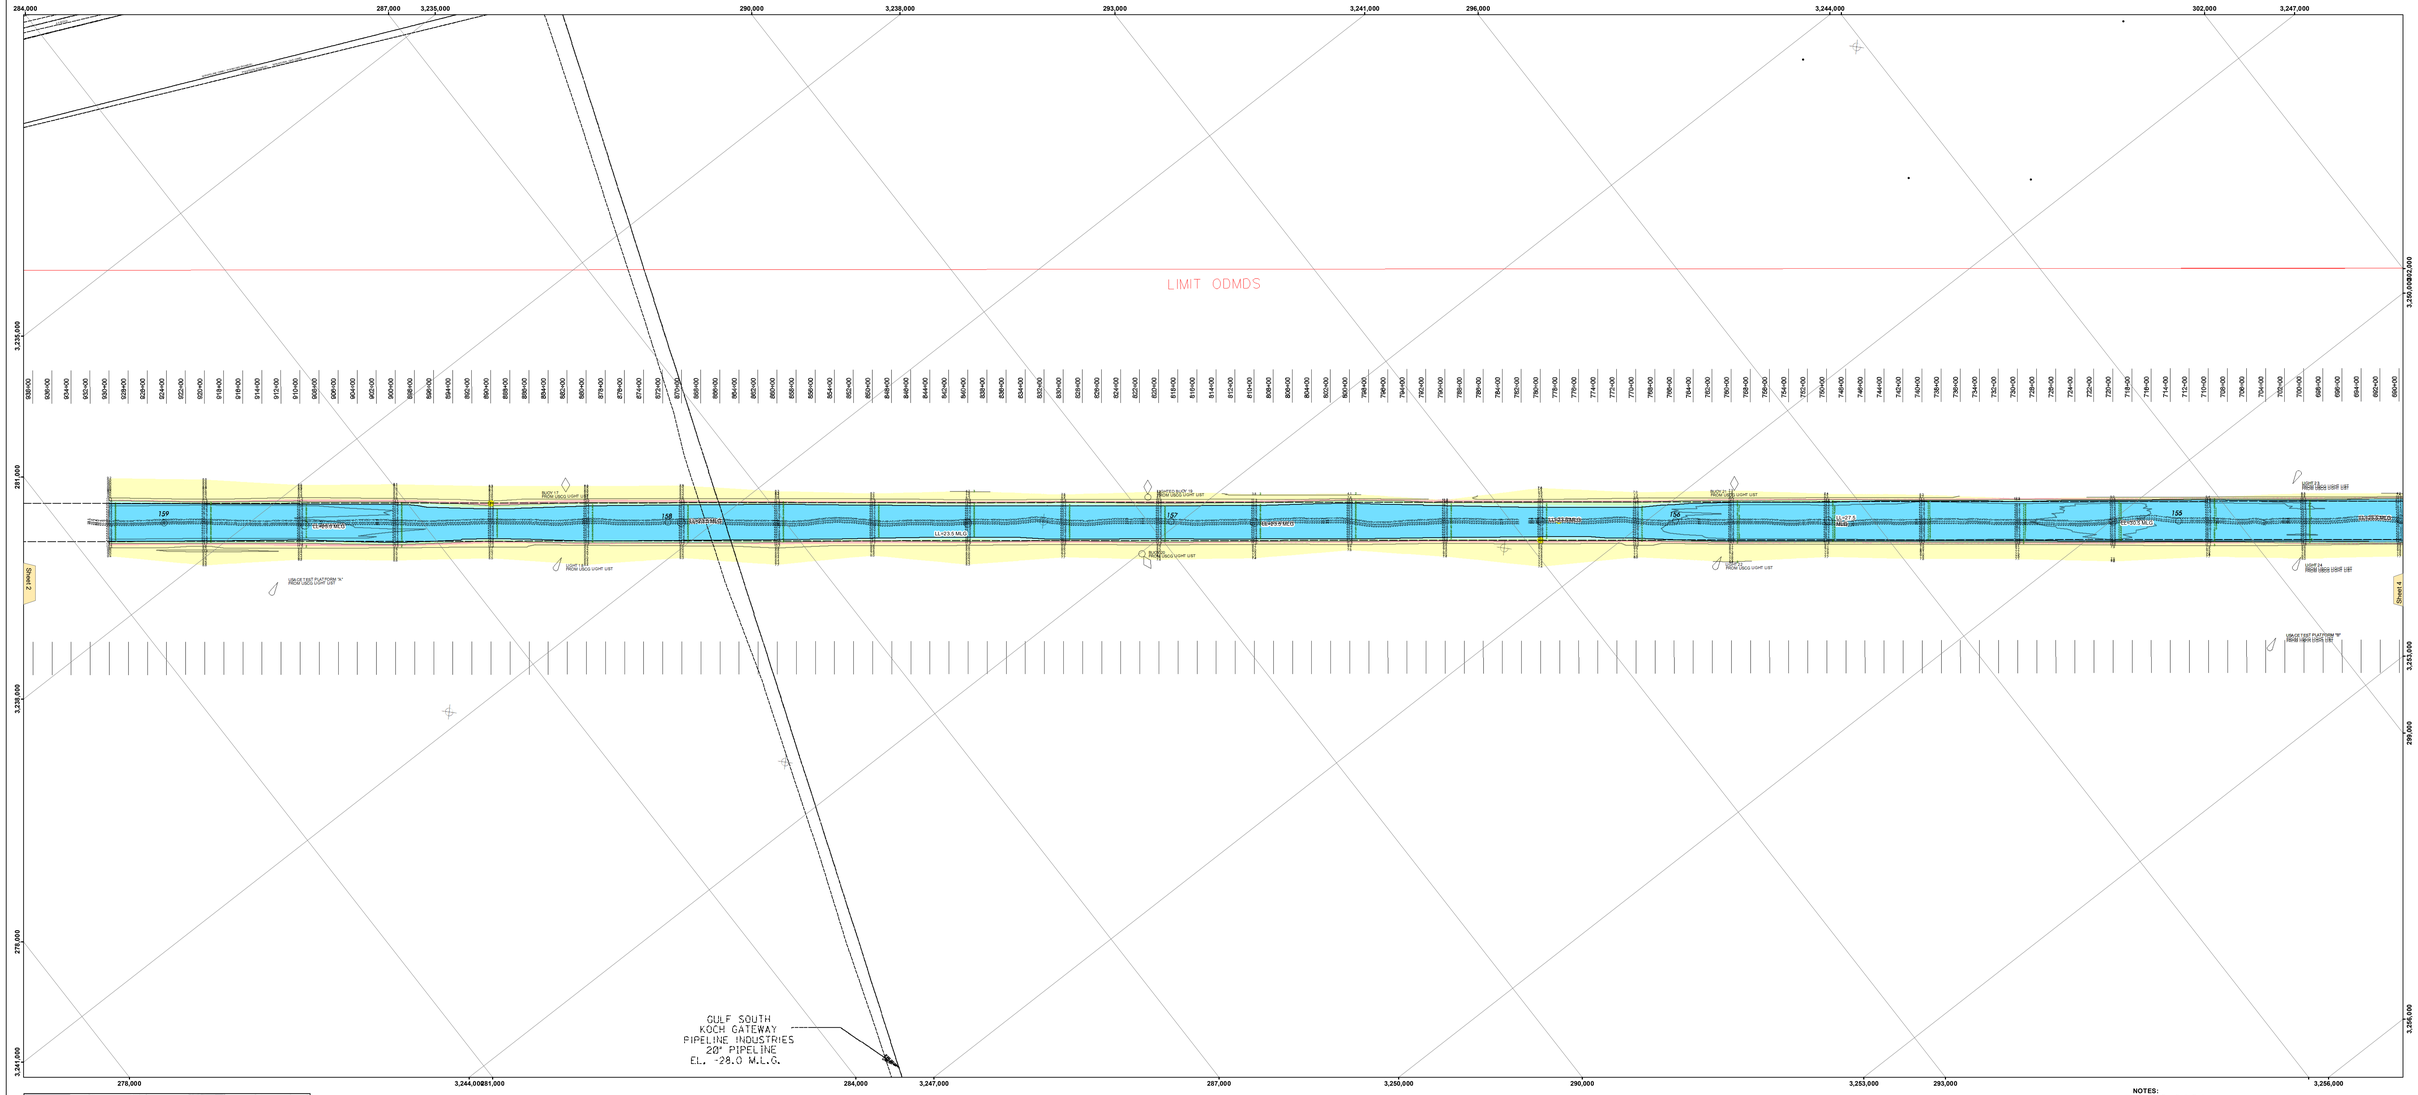

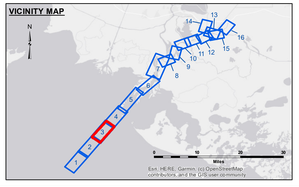

LEGEND

- Federal Navigation Channel
- Federal Navigation Center Line
- As-built Pipeline/Cable
- Unconfirmed Pipeline/Cable
- Project Depth Contour
- Cable Area
- Placement Area
- Anchorage Area
- Obstruction Point
- Wrecks-Submerged
- Borrow Area
- Shoalest Sounding**
- Beacon, General
- Red Navigation Buoy
- Green Navigation Buoy
- -12' and above
- -12' to -15'
- -15' to -18'
- -18' to -20'
- -20' and below
- 3 Fluff Thickness*

Gage Reading: EUGENE NOAA: 0.53 MLG AVG
Sea Conditions: 0-1 FT
Vessel Name: VALENTOUR
Survey Type: CS
Sounding Frequency***: LOW

Feet
0 800 1,600 2,400 3,200

NOTES:
Horizontal Coordinate System:
North American Datum of 1983 (NAD83), projected to the State Plane Coordinate System (SPCS), Louisiana South Zone. Distance units in U.S. Survey Feet.

Vertical Datum:
Soundings are shown in feet and indicate depths below Mean Low Gulf Datum (MLG).
Datum Relationships for the gage 8860 as of August 2013:
0.0' NAVD88 = 0.6' MLLW = 1.5' MLG

Distances on the Atchafalaya River are shown at 1 mile intervals.

The location of navigation aids are base on and provided by the U.S. Coast Guard.

2013 Aerial Photography data source: GEOCLIP, Atlantic Group, LLC. (1998 DOQQ imagery in green).

Reference is N.O.A.A. Navigation Chart No. 11354.

* Difference between high and low frequency elevations where greater than 1.0'.

** Shoalest Sounding per Quarter per Reach.

*** High frequency (200 kHz) survey data represents the first signal return at a sounding location and will include suspended solids, known as "fluff", if present. Low frequency (20 kHz) survey data normally penetrates through this "fluff" layer to depict elevations of consolidated bottom material. Low frequency accuracies may vary depending on channel conditions and fathometer settings.

US Army Corps of Engineers
District: CEMVN

DISCLAIMER
Access Constraints: This data represents the records of data collected by the United States Government and contains information that may be subject to privacy, proprietary, or other legal restrictions. Access to this data is limited to authorized users. Use, disclosure, or distribution of this data is prohibited except as authorized by law or contract. Unauthorized use, disclosure, or distribution may result in civil and criminal penalties. The United States shall not be liable for any damages resulting from any unauthorized use of the data.

Distribution Limitations: This data represents the records of data collected by the United States Government and contains information that may be subject to privacy, proprietary, or other legal restrictions. Access to this data is limited to authorized users. Use, disclosure, or distribution of this data is prohibited except as authorized by law or contract. Unauthorized use, disclosure, or distribution may result in civil and criminal penalties. The United States shall not be liable for any damages resulting from any unauthorized use of the data.

Data Quality: Hydrographic survey data is subject to change without notice. Hydrographic survey data represents a point in time during tidal and physical shoaling and scouring processes. The U.S. Army Corps of Engineers does not guarantee that the data will be free of errors or omissions. The Corps shall not be liable for any damages resulting from any errors or omissions in the data. Data is provided "as is" without warranty of any kind, either expressed or implied.

U.S. ARMY CORPS OF ENGINEERS
NEW ORLEANS DISTRICT

Surveyed By: ADAMS/CHAMPNE
Reviewed By: JH
Checked By: JH
Submitted: _____
Recommended: Chief, Survey Section
Approved: Chief, Waterways Maintenance Section

ATCHAFALAYA RIVER BAR CHANNEL
AR_03_BAR_20250124_CS
24 January 2025

Sheet Reference Number
3 of 16

Revision Number: 4.2-3939439