CORPS OF ENGINEERS

U.S. ARMY

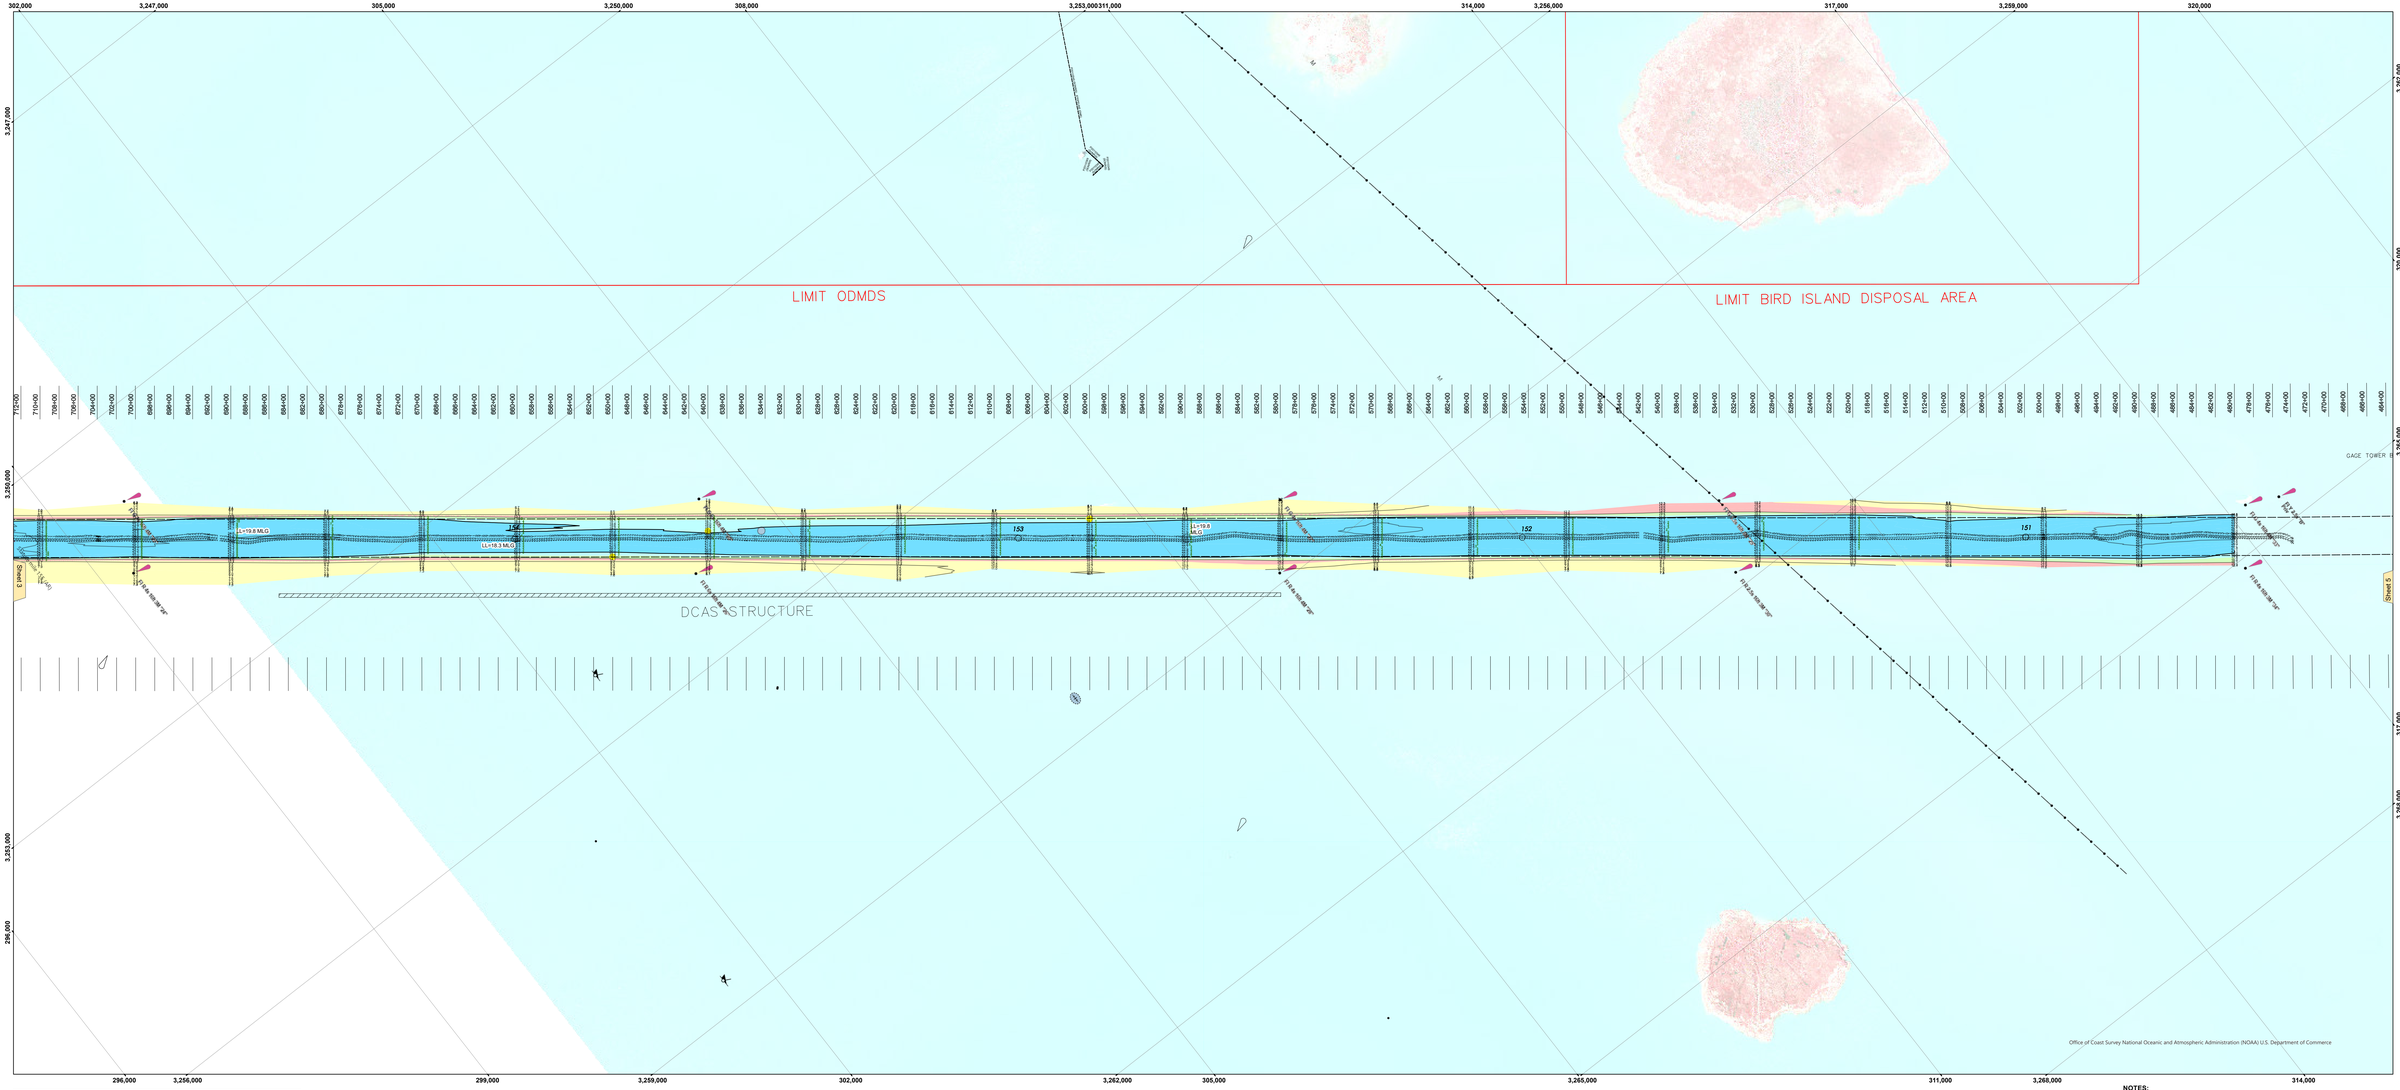

US Army Corps of Engineers District: CEMVN

GENERAL

Access Constraints - The United States Government furnishes this geospatial data "as is" and makes no warranty or representation, either expressed or implied, as to any other matter whatsoever, including, but not limited to, its quality, fitness for a particular purpose or use, or non-infringement. In no event will the United States Government be liable for any damages, including lost profits, lost savings or other incidental or consequential damages to the user arising out of the use or inability to use the data even if the United States Government has been advised of the possibility of such damages. Any user of this data should take steps to check critical information and to apply additional limitations, restrictions, and warnings as is prudent for their own use.

Use Constraints - The United States Government furnishes this geospatial data "as is" and makes no warranty or representation, either expressed or implied, as to any other matter whatsoever, including, but not limited to, its quality, fitness for a particular purpose or use, or non-infringement. In no event will the United States Government be liable for any damages, including lost profits, lost savings or other incidental or consequential damages to the user arising out of the use or inability to use the data even if the United States Government has been advised of the possibility of such damages. Any user of this data should take steps to check critical information and to apply additional limitations, restrictions, and warnings as is prudent for their own use. By downloading, using, or distributing this data, you agree to these terms and to indemnify the United States Government from any claims arising from your use of this data. Please read these terms carefully before downloading this Disclaimer.

Disclaimer of Liability - Prudent mariners should not rely solely on any single aid to navigation, particularly on floating aids.

U.S. ARMY CORPS OF ENGINEERS
NEW ORLEANS DISTRICT

Surveyed By: ADAMS-CHAMBERS-LAND
Submitted: Date: 18 June 2025
Recommended: Chief, Survey Section
Approved: Chief, Waterways Maintenance Section
Reviewed By: JH
Checked By: JH

ATCHAFALAYA RIVER
BAR CHANNEL
AR_04_BAR_20250618_CS
18 June 2025

Sheet Reference Number
4 of 16

Revision Number
5.25.04.03-5.25.04.03

VICINITY MAP

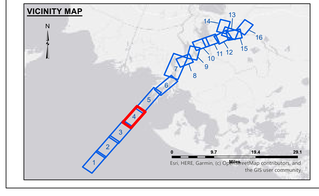

LEGEND

- Federal Navigation Channel
- Federal Navigation Center Line
- As-built Pipeline/Cable
- Unconfirmed Pipeline/Cable
- Project Depth Contour
- Cable Area
- Placement Area
- Anchorage Area
- Obstruction Point
- Wrecks-Submerged
- Borrow Area
- Shoalest Sounding**
- Beacon, General
- Red Navigation Buoy
- Green Navigation Buoy
- -12' and above
- -12' to -15'
- -15' to -18'
- -18' to -20'
- -20' and below
- 3 Fluff Thickness*

Gage Reading: EUGENE ISLAND: 2.16 MLG AVG
Sea Conditions: 0-1 FT
Vessel Name: VALENTOUR
Survey Type: CS
Sounding Frequency***: LOW

Feet
0 800 1,600 2,400 3,200

NOTES:
Horizontal Coordinate System:
North American Datum of 1983 (NAD83), projected to the State Plane Coordinate System (SPCS), Louisiana South Zone. Distance units in U.S. Survey Feet.

Vertical Datum:
Soundings are shown in feet and indicate depths below Mean Low Gulf Datum (MLG).
Datum Relationships for the gage 8860l as of August 2013:
0.0' NAVD88 = 0.6' MLLW = 1.5' MLG

Distances on the Atchafalaya River are shown at 1 mile intervals.

The location of navigation aids are base on and provided by the U.S. Coast Guard.

2019 Aerial Photography data source: PAR, LLC. (1998 DOQQ imagery in green).

Reference is N.O.A.A. Navigation Chart No. 11354.

* Difference between high and low frequency elevations where greater than 1.0'.

** Shoalest Sounding per Quarter per Reach.

*** High frequency (200 kHz) survey data represents the first signal return at a sounding location and will include suspended solids, known as "fluff", if present. Low frequency (20 kHz) survey data normally penetrates through this "fluff" layer to depict elevations of consolidated bottom material. Low frequency accuracies may vary depending on channel conditions and fathometer settings.