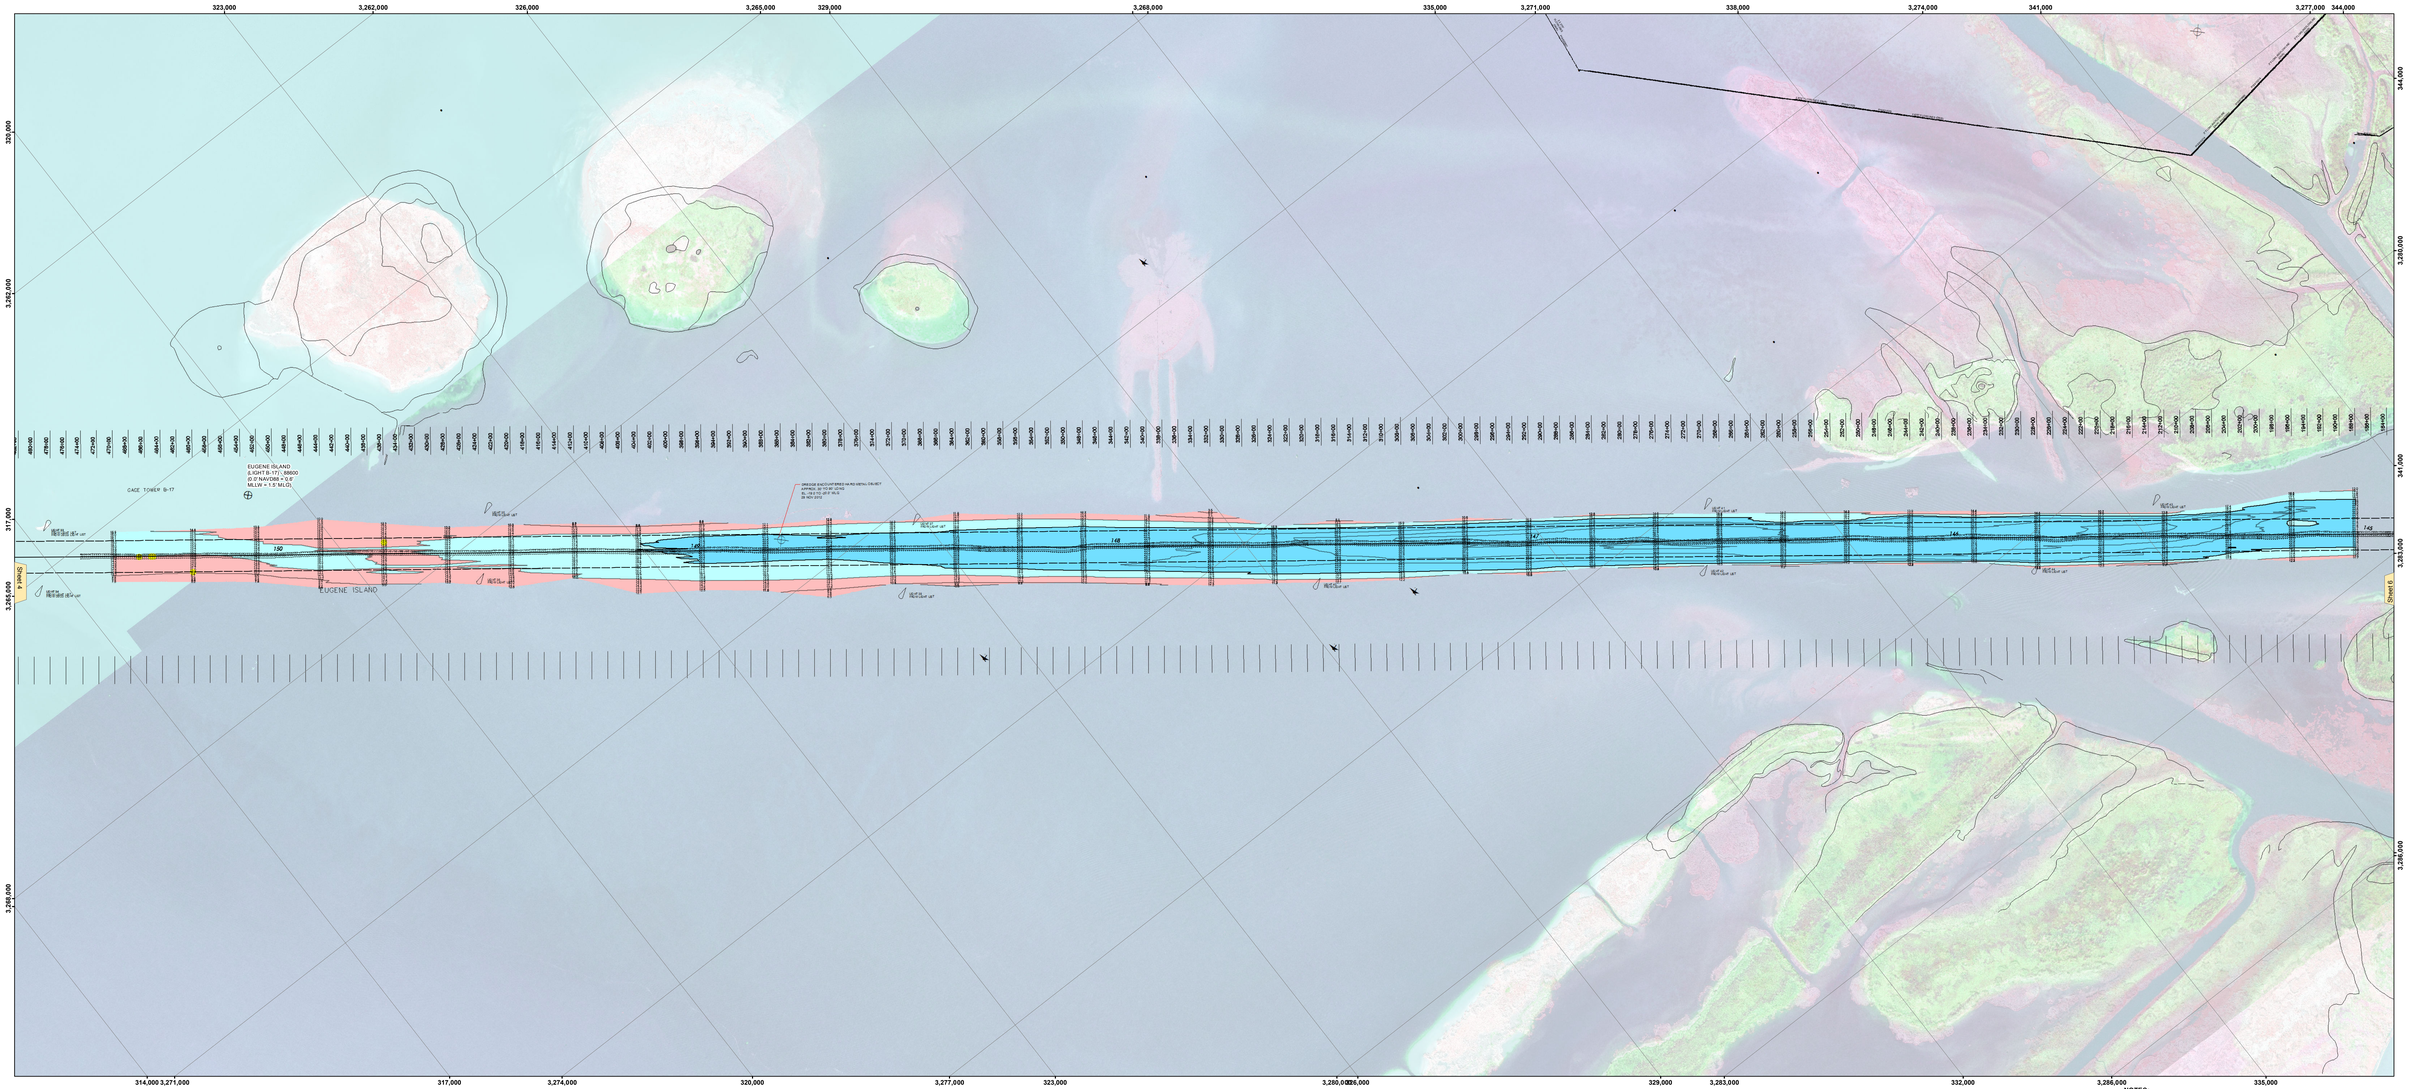

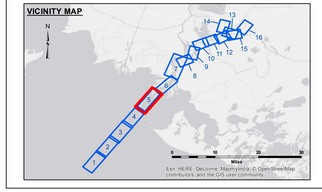

LEGEND

- Federal Navigation Channel
- Federal Navigation Center Line
- As-built Pipeline/Cable
- Unconfirmed Pipeline/Cable
- Project Depth Contour
- Cable Area
- Placement Area
- Anchorage Area
- Obstruction Point
- Wrecks-Submerged
- Borrow Area
- Shoalest Sounding**
- Beacon, General
- Red Navigation Buoy
- Green Navigation Buoy
- -15' and above
- -15' to -20'
- -20' and below

Gage Reading:	DM 33: 2.2 MLG AVG
Sea Conditions:	1 FT
Vessel Name:	M/V BURRWOOD
Survey Type:	CONDITION
Sounding Frequency***:	LOW/HIGH

Feet: 0, 800, 1,600, 2,400, 3,200, 4,000

NOTES:

Horizontal Coordinate System:
North American Datum of 1983 (NAD83), projected to the State Plane Coordinate System (SPCS), Louisiana South Zone. Distance units in U.S. Survey Feet.

Vertical Datum:
Soundings are shown in feet and indicate depths below Mean Low Gulf Datum (MLG).
Datum Relationships for the gage 88600 as of August 2013:
0.0' NAVD88 = 0.6' MLLW = 1.5' MLG

Distances on the Atchafalaya River are shown at 1 mile intervals.

The location of navigation aids are base on and provided by the U.S. Coast Guard.

2013 Aerial Photography data source: GEOCLIP, Atlantic Group, LLC. (1998 DOQQ imagery in green).

Reference is N.O.A.A. Navigation Chart No. 11354.

** Shoalest Sounding per Quarter per Reach.

*** High frequency (200 kHz) survey data represents the first signal return at a sounding location and will include suspended solids, known as "fluff", if present. Low frequency (20 kHz) survey data normally penetrates through this "fluff" layer to depict elevations of consolidated bottom material. Low frequency accuracies may vary depending on channel conditions and fathometer settings.

US Army Corps of Engineers
District: CEMVN

DISCLAIMER:
Access Constraints: This data represents the records of data collected by the Corps of Engineers and is provided "as is" without warranty of any kind, either expressed or implied, including but not limited to, any implied warranties of merchantability and fitness for a particular purpose, or non-infringement. The Corps of Engineers shall not be liable for any damages suffered as a result of using, modifying, contributing, or distributing this data.

Distribution Limits: This data represents the records of data collected by the Corps of Engineers and is provided "as is" without warranty of any kind, either expressed or implied, including but not limited to, any implied warranties of merchantability and fitness for a particular purpose, or non-infringement. The Corps of Engineers shall not be liable for any damages suffered as a result of using, modifying, contributing, or distributing this data.

Data Constraints: Hydrographic survey data is subject to change and may not be suitable for navigation purposes. Hydrographic survey data represents conditions at the time of survey and is not warranted for any other purpose. Hydrographic survey data is subject to change without notice. Data is provided "as is" without warranty of any kind, either expressed or implied. The Corps of Engineers shall not be liable for any damages suffered as a result of using, modifying, contributing, or distributing this data.

U.S. ARMY CORPS OF ENGINEERS
NEW ORLEANS DISTRICT

Surveyed By: RV SABDZIANAS			
Reviewed By: AO			
Checked By: TC			
Submitted:			
Recommended:	Chief, Survey Section		
Approved:	Chief, Waterways Maintenance Section		

ATCHAFALAYA RIVER
LOWER BAY CHANNEL
AR_05_BAY_20160413
13 April 2016

Sheet Reference Number

5 of 16

Revision Number:
3.8.0-20150202