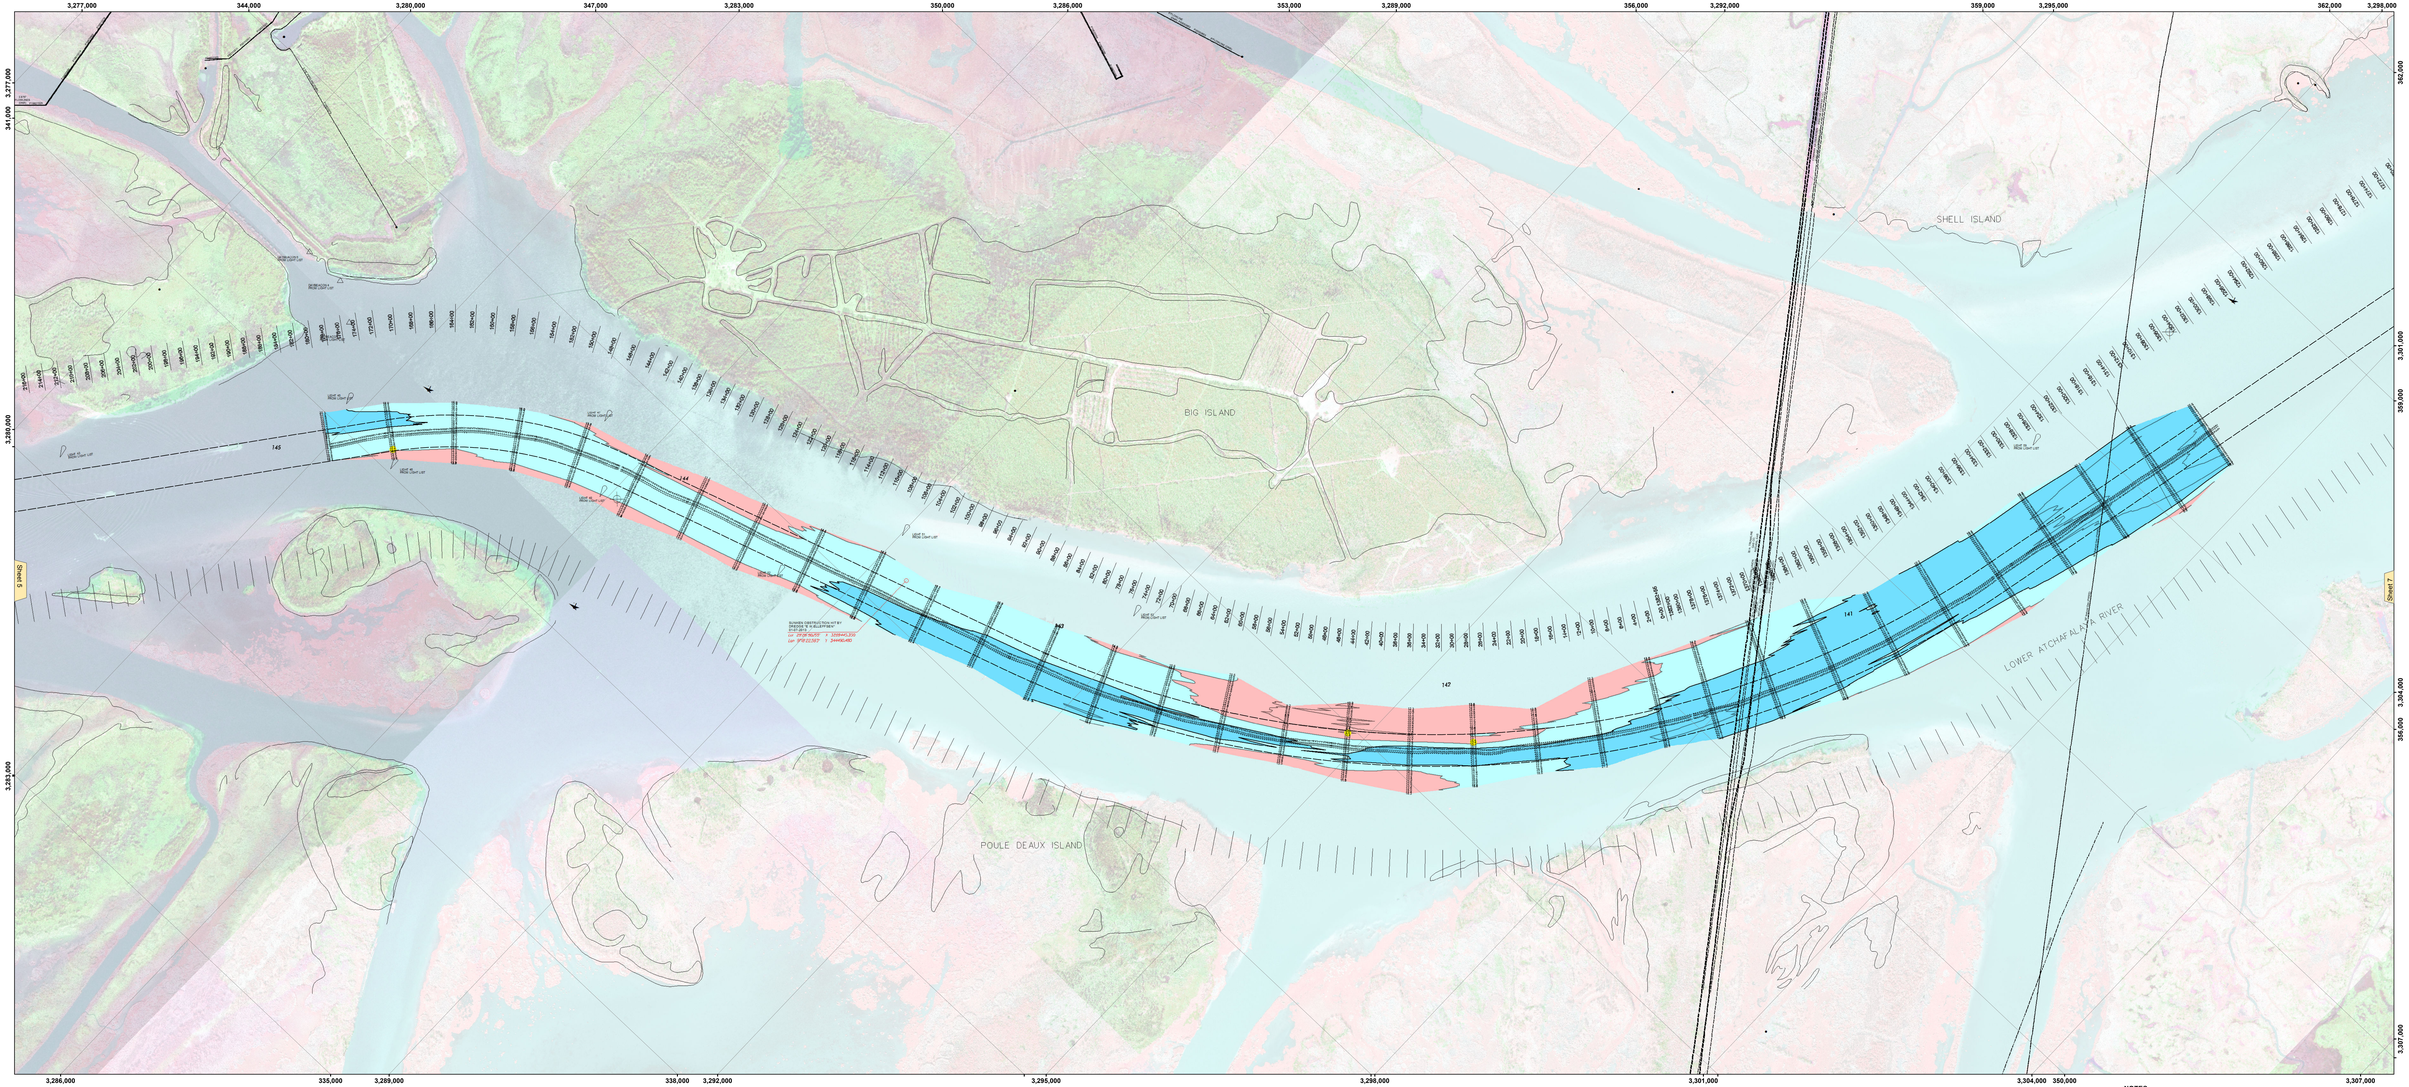

VICINITY MAP

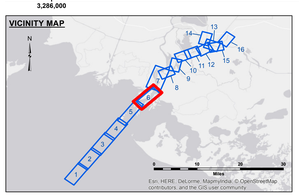

LEGEND

- Federal Navigation Channel
- Federal Navigation Center Line
- As-built Pipeline/Cable
- Unconfirmed Pipeline/Cable
- Project Depth Contour
- Cable Area
- Placement Area
- Anchorage Area
- Obstruction Point
- Wrecks-Submerged
- Borrow Area
- Shoalest Sounding**
- Beacon, General
- Red Navigation Buoy
- Green Navigation Buoy
- -15' and above
- -15' to -20'
- -20' and below

Gage Reading:	EUGINE ISLAND: 1.67 NGVD
Sea Conditions:	0-1 FT.
Vessel Name:	M/V BURRWOOD
Survey Type:	CONDITION
Sounding Frequency***:	LOW

Feet: 0, 800, 1,600, 2,400, 3,200, 4,000

NOTES:

Horizontal Coordinate System:
North American Datum of 1983 (NAD83), projected to the State Plane Coordinate System (SPCS), Louisiana South Zone. Distance units in U.S. Survey Feet.

Vertical Datum:
Soundings are shown in feet and indicate depths below Mean Low Gulf Datum (MLG).
Datum Relationships for the gage 88600 as of August 2013:
0.0' NAVD88 = 0.6' MLLW = 1.5' MLG

Distances on the Atchafalaya River are shown at 1 mile intervals.

The location of navigation aids are base on and provided by the U.S. Coast Guard.

2013 Aerial Photography data source: GEOCLIP, Atlantic Group, LLC. (1998 DOQQ imagery in green).

Reference is N.O.A.A. Navigation Chart No. 11354.

** Shoalest Sounding per Quarter per Reach.

*** High frequency (200 kHz) survey data represents the first signal return at a sounding location and will include suspended solids, known as "fluff", if present. Low frequency (20 kHz) survey data normally penetrates through this "fluff" layer to depict elevations of consolidated bottom material. Low frequency accuracies may vary depending on channel conditions and fathometer settings.

US Army Corps of Engineers
District: CEMVN

COPYRIGHT
Access Constraints: This data represents the results of data collection and analysis performed by the US Army Corps of Engineers (USACE) and is provided as a courtesy service to the general public. Although the data is provided in a fully usable form, the USACE makes no warranties, representations or guarantees as to the suitability of the data for any other purpose than that for which it was originally collected. The USACE shall not be liable for any damages arising from the use of the data by other than its intended purpose.

Use Constraints: Hydrographic survey data is subject to change due to the dynamic nature of the environment in which it was collected, including and continuing post-moving processing. This U.S. Army Corps of Engineers (USACE) data is provided "as is" and "with all faults" and USACE makes no representations or warranties as to its suitability, availability, or accuracy for any purpose, including navigation. The data is intended for U.S. Army Corps of Engineers (USACE) navigation and other civil works purposes only.

Distribution Limitations: This data represents the results of data collection and analysis performed by the US Army Corps of Engineers (USACE) and is provided as a courtesy service to the general public. Although the data is provided in a fully usable form, the USACE makes no warranties, representations or guarantees as to the suitability of the data for any other than its intended purpose.

Disclaimer: The USACE shall not be liable for any damages arising from the use of the data by other than its intended purpose. The USACE makes no representations or warranties as to the data's suitability, availability, or accuracy for any purpose, including navigation. The data is intended for U.S. Army Corps of Engineers (USACE) navigation and other civil works purposes only.

Warning: These data is derived from a survey conducted on the date indicated and are only representative of conditions on that date.

U.S. ARMY CORPS OF ENGINEERS
NEW ORLEANS DISTRICT

Submitted:		Surveyed By: RV/HABDI/ADAMS	
Recommended:	Chief, Survey Section	Reduced By: BD	
		Checked By: AJO	
Approved:	Chief, Waterways Maintenance Section		

ATCHAFALAYA RIVER UPPER BAY CHANNEL AR_06_BAY_20170216 16 February 2017

Sheet Reference Number
6 of 16

Revision Number:
3.8.6.20150202