CORPS OF ENGINEERS

U.S. ARMY

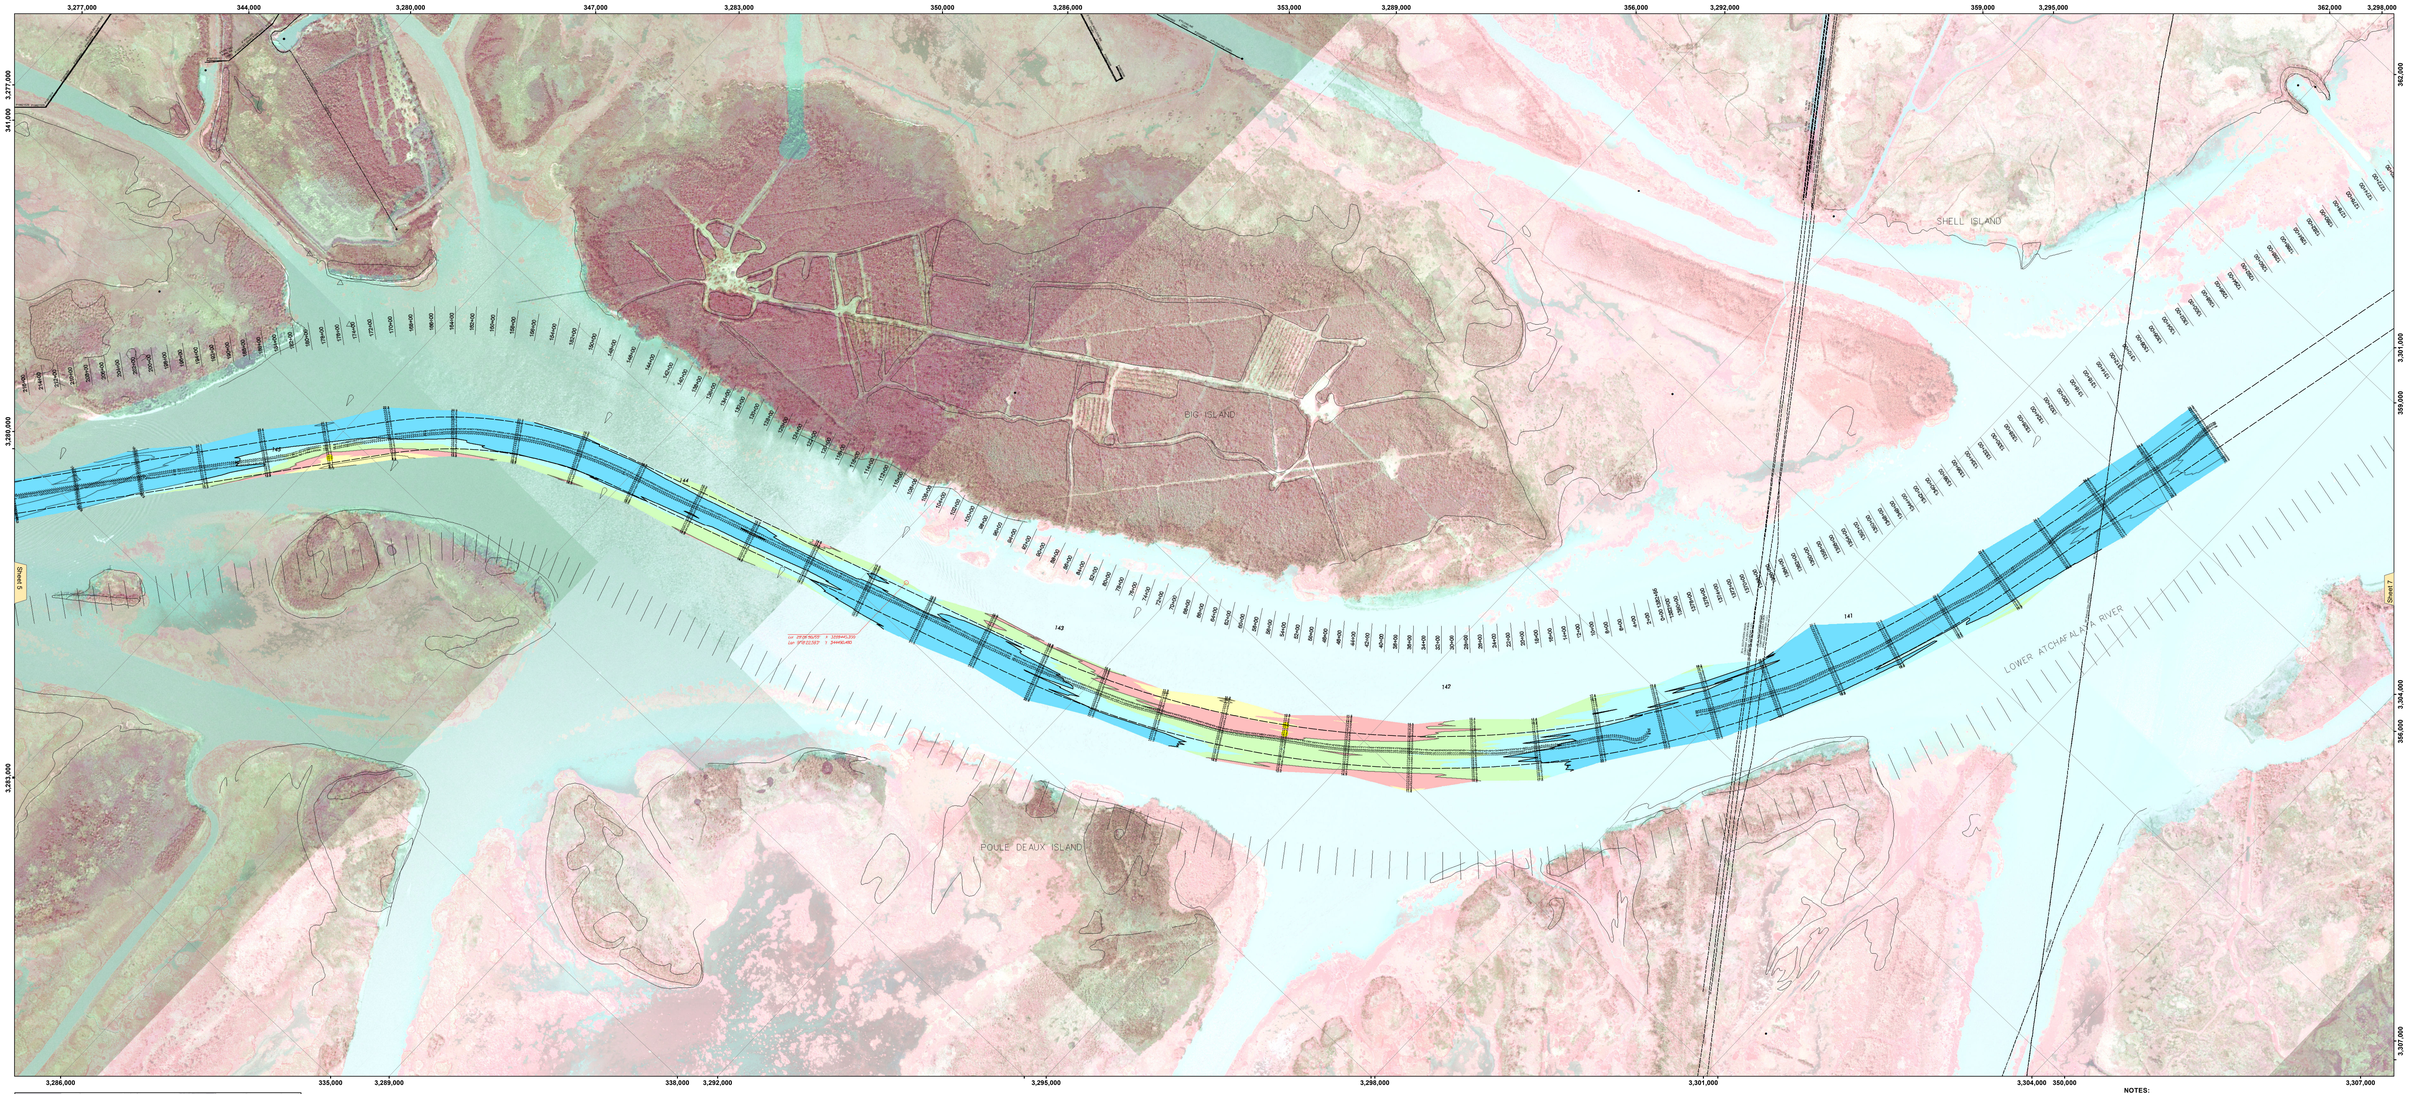

US Army Corps of Engineers
District: CEMVN

DISCLAIMER

Distribution Liability: The data represents the results of data collection and processing at the time of publication and is subject to change without notice. The government makes no warranty, expressed or implied, as to the accuracy, reliability, timeliness, or completeness of this data at any time after the publication date. No liability extends to any party of the application of the data for other than its intended purpose.

Data Constraints: Hydrographic survey data is subject to change due to environmental factors, including but not limited to, currents, storms, and vessel traffic. Hydrographic survey data is collected using acoustic and positioning systems operated by a Trained Hydrographic Surveyor. Survey data is processed to International Hydrographic Organization (IHO) standards. Survey data is reviewed by a Chief of Party. Survey data is then reviewed by the Chief, Navigation Section. This data is intended for U.S. Army Corps of Engineers navigation purposes only. Data may not be suitable for other purposes.

USE LIMITS

Access Constraints: The United States Government furnishes this map and geospatial data and related products without any warranties whatsoever and specifically disclaims any warranties of merchantability or fitness for a particular purpose or use by the recipient. The recipient agrees to hold the United States Government harmless from any claims resulting from the use of this data. The recipient agrees not to transfer these data to others without also transferring this Disclaimer.

Use Constraints: These data are not to be used for navigation. It is strictly prohibited to use this data product and any derivatives thereof in a manner inconsistent with the above disclaimer and use limitations.

U.S. ARMY CORPS OF ENGINEERS
NEW ORLEANS DISTRICT

	Surveyed By	Scale	Checked By
Submitted:	RYS-ARDUINAMS	AS	AO
Recommended: Chief, Survey Section			
Approved: Chief, Waterways Maintenance Section			

ATCHAFALAYA RIVER
UPPER BAY CHANNNEL
AR_06_BAY_20201110_CS
10 November 2020

Sheet Reference Number
6 of 16

Revison Number:
4.1.20191105

VICINITY MAP

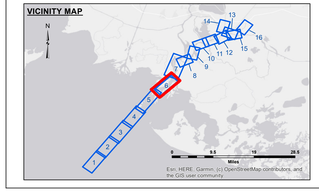

LEGEND

- Federal Navigation Channel
- Federal Navigation Center Line
- As-built Pipeline/Cable
- Unconfirmed Pipeline/Cable
- Project Depth Contour
- Cable Area
- Placement Area
- Anchorage Area
- Obstruction Point
- Wrecks-Submerged
- Borrow Area
- Shoalest Sounding**
- Beacon, General
- Red Navigation Buoy
- Green Navigation Buoy
- -12' and above
- -12' to -15'
- -15' to -18'
- -18' to -20'
- -20' and below
- 3 Fluff Thickness*

Gage Reading: EUGENE IS: 2.8 MLG
Sea Conditions: CALM
Vessel Name: M/V LAFOURCHE
Survey Type: CONDITION
Sounding Frequency***: HIGH

Feet
0 800 1,600 2,400 3,200 4,000

NOTES:

Horizontal Coordinate System:
North American Datum of 1983 (NAD83), projected to the State Plane Coordinate System (SPCS), Louisiana South Zone. Distance units in U.S. Survey Feet.

Vertical Datum:
Soundings are shown in feet and indicate depths below Mean Low Gulf Datum (MLG).
Datum Relationships for the gage 88600 as of August 2013:
0.0' NAVD88 = 0.6' MLLW = 1.3' MLG

Distances on the Atchafalaya River are shown at 1 mile intervals.

The location of navigation aids are base on and provided by the U.S. Coast Guard.

2019 Aerial Photography data source: PAR, LLC. (1998 DOQQ imagery in green).

Reference is N.O.A.A. Navigation Chart No. 11354.

** Shoalest Sounding per Quarter per Reach.

*** High frequency (200 kHz) survey data represents the first signal return at a sounding location and will include suspended solids, known as "fluff", if present. Low frequency (20 kHz) survey data normally penetrates through this "fluff" layer to depict elevations of consolidated bottom material. Low frequency accuracies may vary depending on channel conditions and fathometer settings.