CORPS OF ENGINEERS

U.S. ARMY

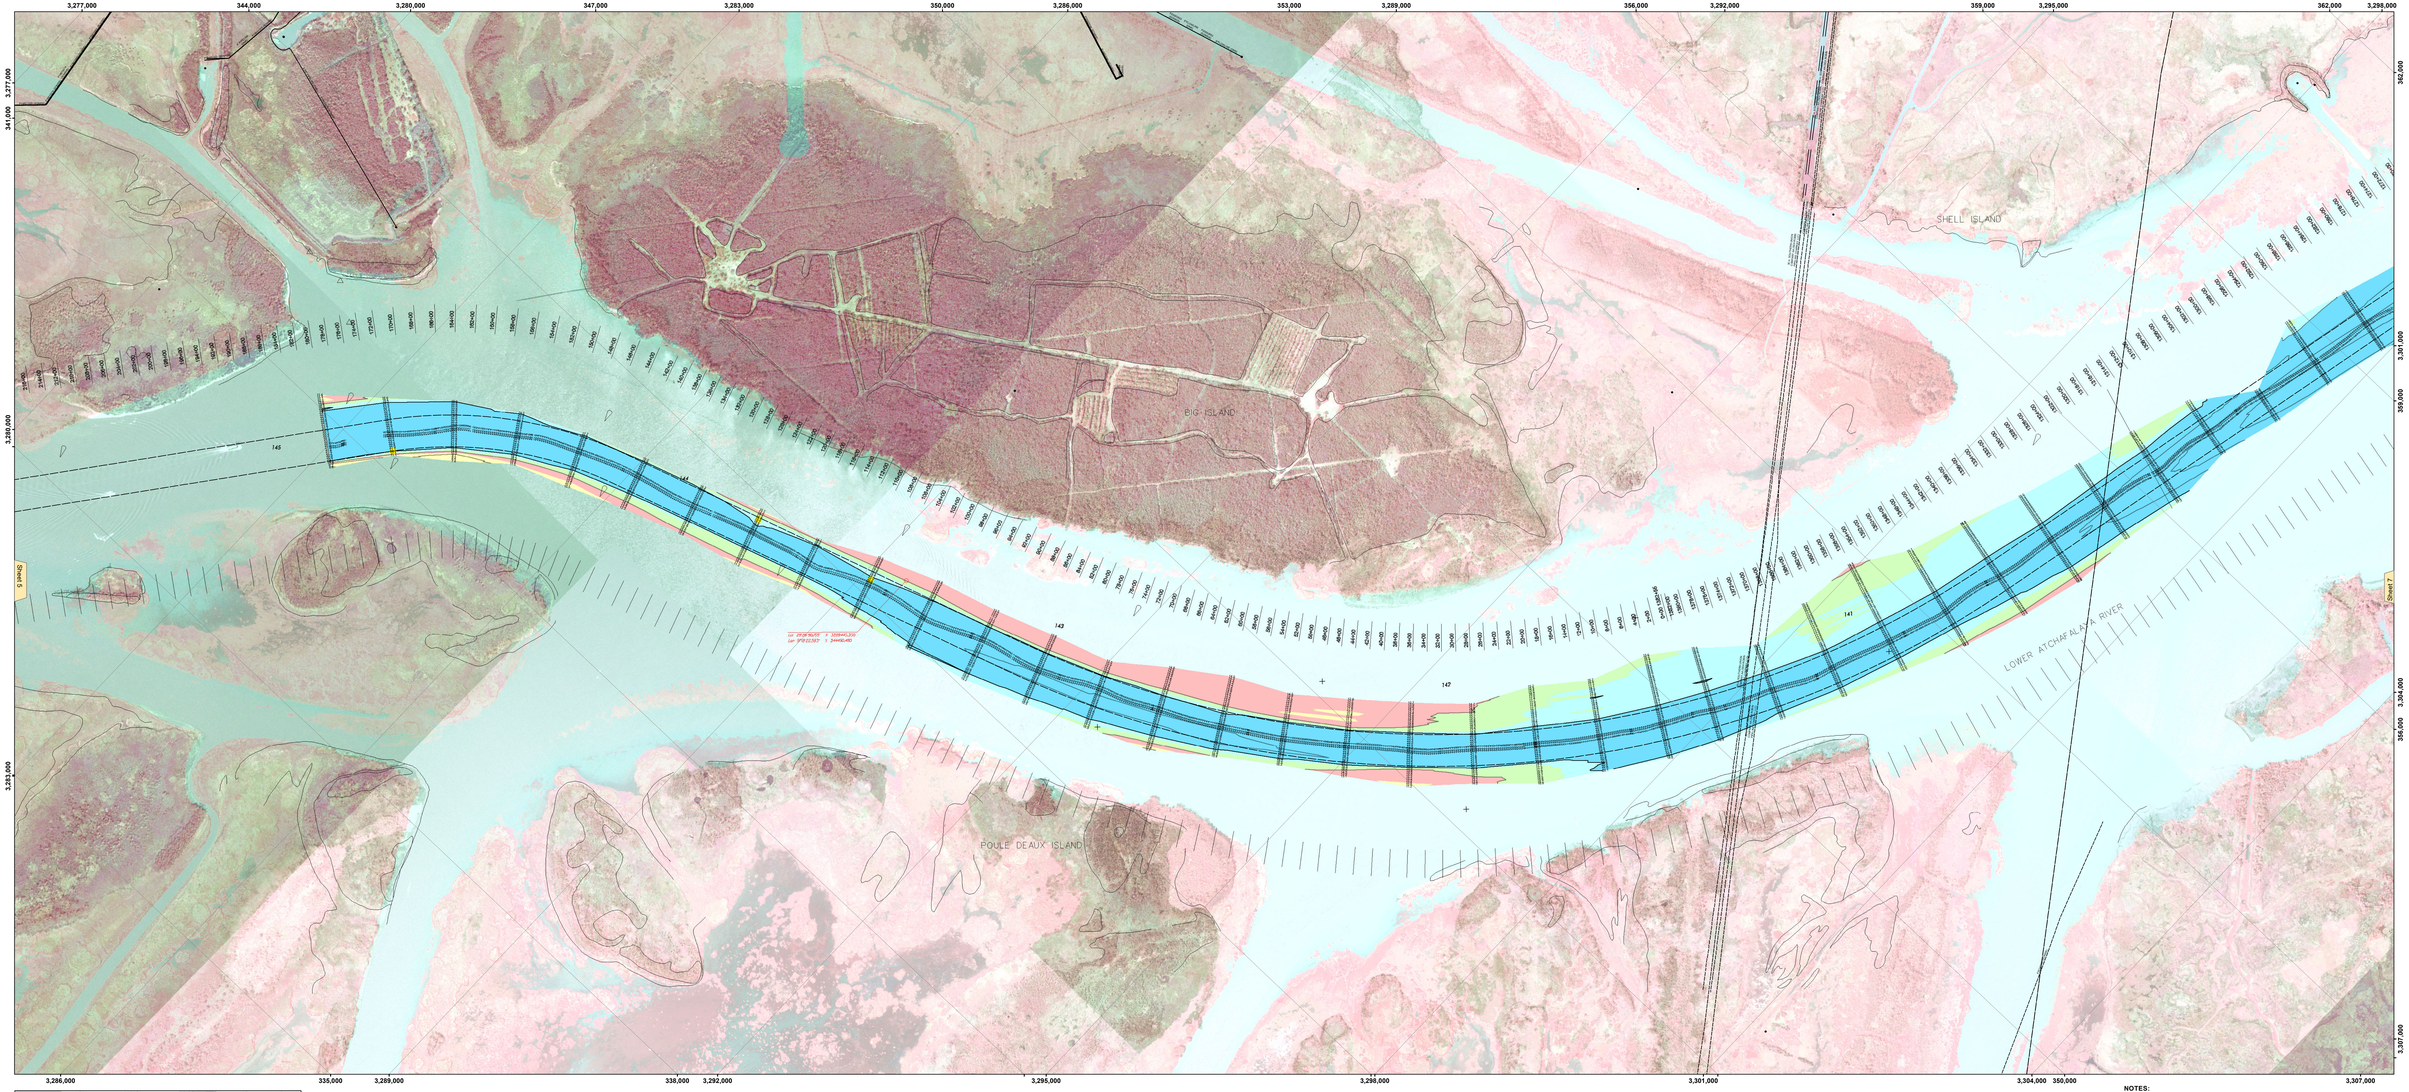

VICINITY MAP

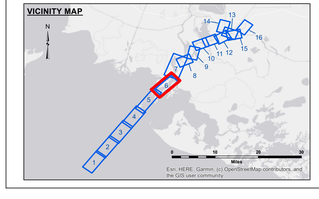

LEGEND

- Federal Navigation Channel
- Federal Navigation Center Line
- As-built Pipeline/Cable
- Unconfirmed Pipeline/Cable
- Project Depth Contour
- Cable Area
- Placement Area
- Anchorage Area
- Obstruction Point
- Wrecks-Submerged
- Borrow Area
- Shoalest Sounding**
- Beacon, General
- Red Navigation Buoy
- Green Navigation Buoy
- -12' and above
- -12' to -15'
- -15' to -18'
- -18' to -20'
- -20' and below
- 3 Fluff Thickness*

Gage Reading: DM 12; 4.07 MLG AVG
Sea Conditions: CALM
Vessel Name: M/V VALENTOUR
Survey Type: CS
Sounding Frequency***: HIGH

Feet
0 800 1,600 2,400 3,200 4,000

NOTES:

Horizontal Coordinate System:
North American Datum of 1983 (NAD83), projected to the State Plane Coordinate System (SPCS), Louisiana South Zone. Distance units in U.S. Survey Feet.

Vertical Datum:
Soundings are shown in feet and indicate depths below Mean Low Gulf Datum (MLG).
Datum Relationships for gage 03820 as of August 2020:
0.0' NAVD88 = 3.07' MLG

Distances on the Atchafalaya River are shown at 1 mile intervals.

The location of navigation aids are base on and provided by the U.S. Coast Guard.

2019 Aerial Photography data source: PAR, LLC. (1998 DOQQ imagery in green).

Reference is N.O.A.A. Navigation Chart No. 11354.

** Shoalest Sounding per Quarter per Reach.

*** High frequency (200 kHz) survey data represents the first signal return at a sounding location and will include suspended solids, known as "fluff", if present. Low frequency (20 kHz) survey data normally penetrates through this "fluff" layer to depict elevations of consolidated bottom material. Low frequency accuracies may vary depending on channel conditions and fathometer settings.

GIS/CADD
Acres Constraints. The United States Government furnishes this data for the purpose of engineering design and construction. By accepting this data, the user agrees to hold the United States Government harmless from all claims regarding the use or misuse of this data, including any claims arising from the use of this data by third parties. The user agrees to assume all liability for the use of this data and agrees to inform any third parties of the condits of this agreement. By providing this data, the United States Government does not warrant that the data is free from errors or omissions and the data furnished. The United States shall not be liable for any special, indirect or consequential damages attributed to the use or misuse of this data furnished. Data can be revised daily; therefore, users should not rely on any data after 90 days from the date of this survey. The user is responsible for updating their data sets and should contact the Vicksburg District to determine if more recent data is available. The user is responsible for verifying the accuracy of this data prior to use. Data Constraints: Hydrographic survey data is subject to change due to natural forces and human activities. Hydrographic survey data is a "snapshot" of the bottom at the time of the survey. Distribution Liability: The data represents the results of data collection and analysis performed by the U.S. Army Corps of Engineers, Vicksburg District. The data is provided as a service to the public and other governmental agencies. The Government makes no warranty, expressed or implied, as to the use of the data. There is no guarantee or warranty concerning the accuracy of the data in time or place or that the data is suitable for any particular purpose. Any risk associated with the use of the data is assumed by the user. The user specifically acknowledges that the U.S. Army Corps of Engineers is not liable for any damages, including direct, special, indirect, or consequential damages, resulting from any cause whatsoever arising out of the use of, inability to use, or the performance of the data. The user agrees to indemnify the Government, its officers, employees, contractors, and agents and their employees and contractors, and hold them harmless from any and all damages, including direct, special, indirect, or consequential damages, resulting from the user's use of the data. The user is responsible for applying appropriate vertical datum conversions to the data provided and any derivative products. This data is intended for U.S. Army Corps of Engineer navigation purposes only.

U.S. ARMY CORPS OF ENGINEERS
NEW ORLEANS DISTRICT

		Surveyed By	Date
Submitted:		CHAMPION-ADAMS	
Recommended:	Chief, Survey Section	Verified By	Date
		JH	
Approved:	Chief, Waterways Maintenance Section	Checked By	Date
		JH	

ATCHAFALAYA RIVER
UPPER BAY CHANNEL
AR_06_BAY_20250211_CS
11 February 2025

Sheet Reference Number
6 of 16

Revison Number:
4.2-20250630