CORPS OF ENGINEERS

U.S. ARMY

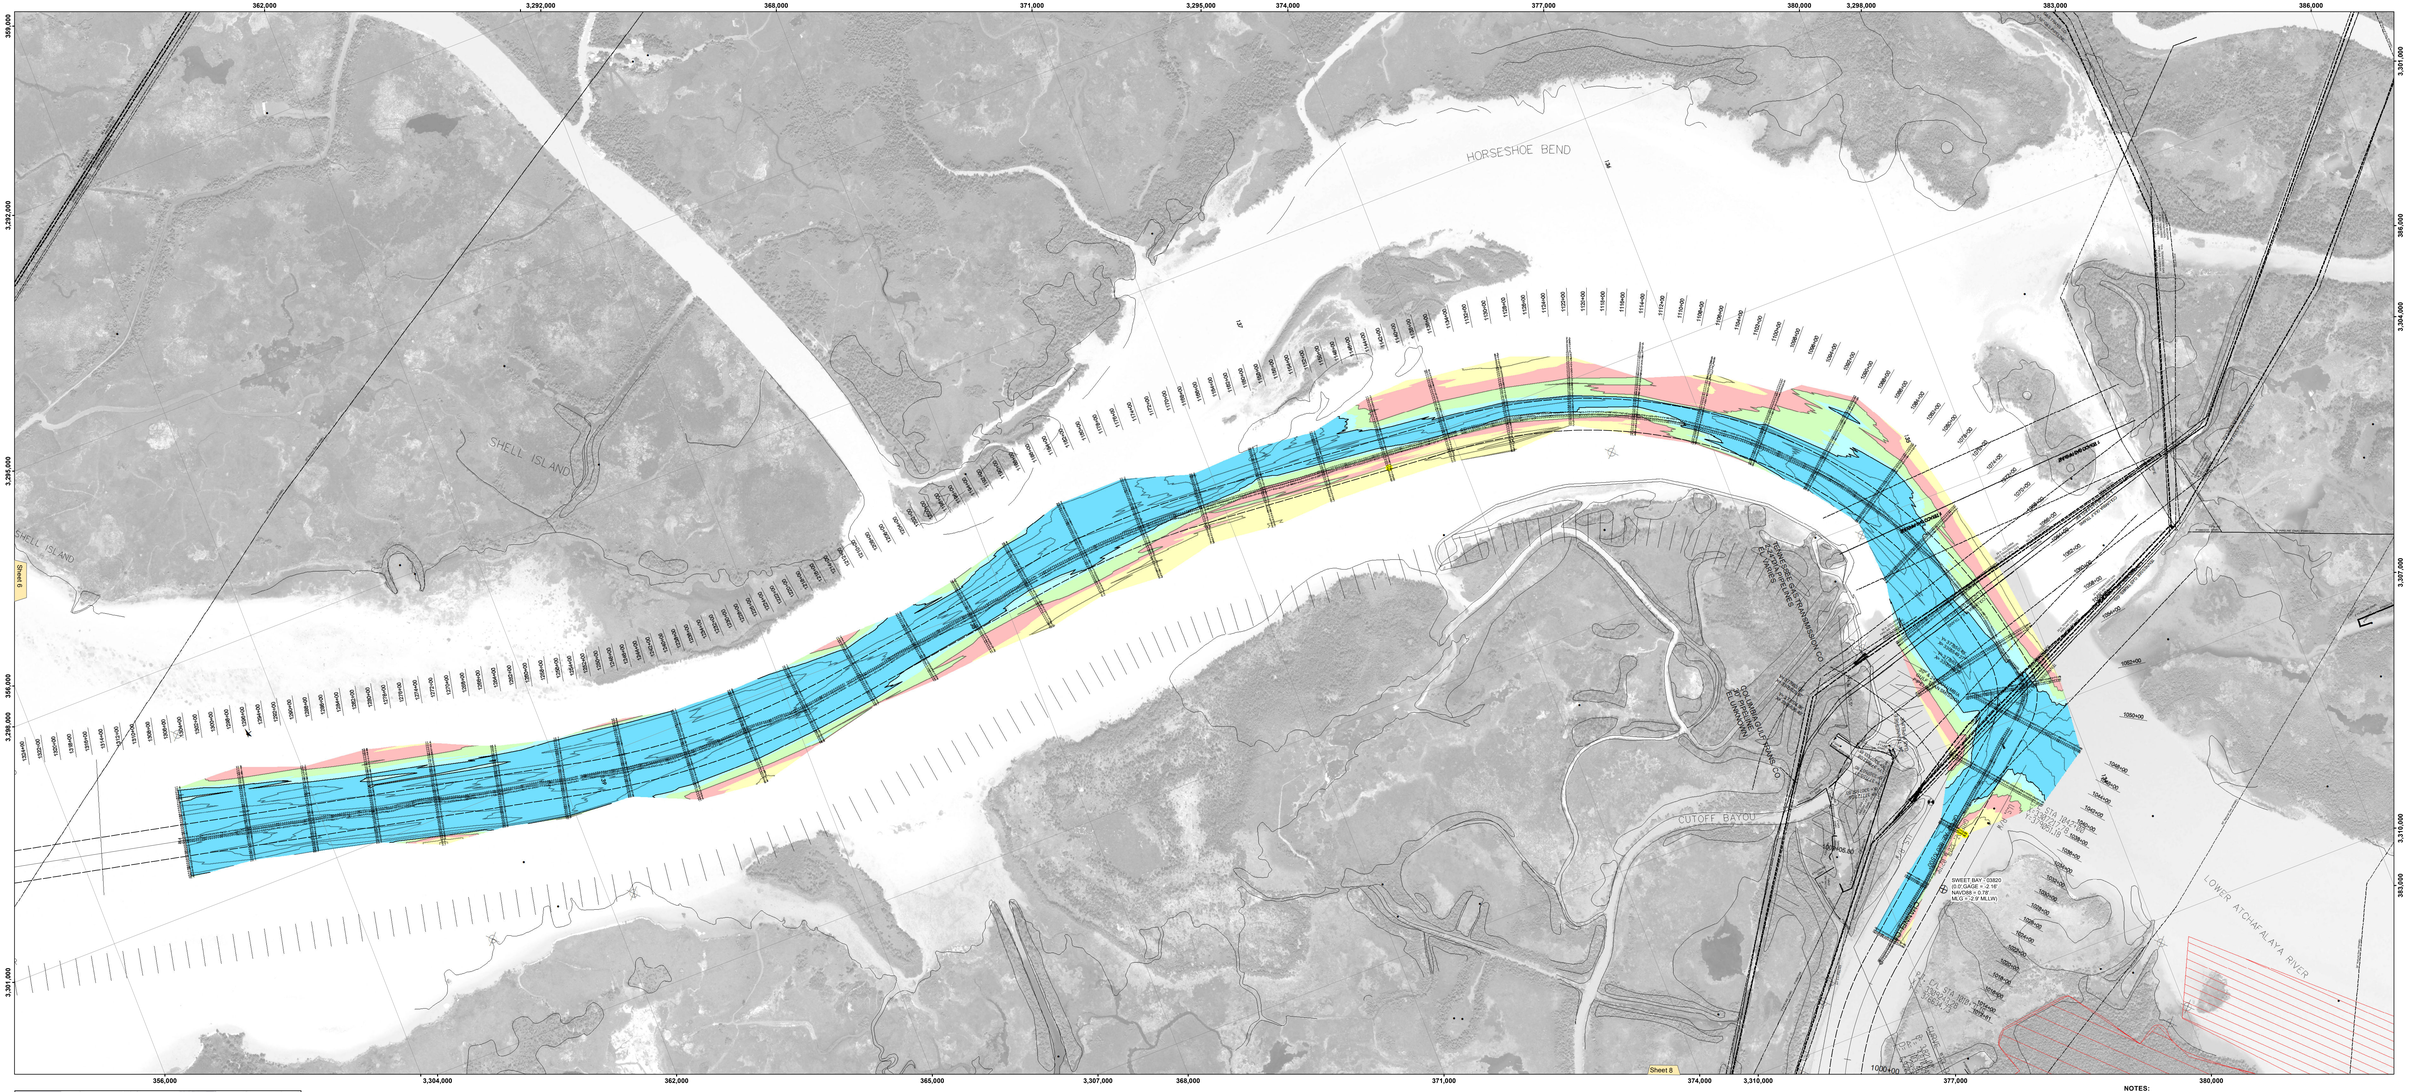

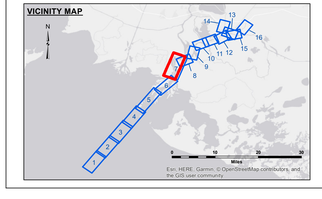

LEGEND

- Federal Navigation Channel
- Federal Navigation Center Line
- As-built Pipeline/Cable
- Unconfirmed Pipeline/Cable
- Project Depth Contour
- Cable Area
- Placement Area
- Anchorage Area
- Obstruction Point
- Wrecks-Submerged
- Borrow Area
- Shoalest Sounding**
- Beacon, General
- Red Navigation Buoy
- Green Navigation Buoy
- -12' and above
- -12' to -15'
- -15' to -18'
- -18' to -20'
- -20' and below
- 3 Fluff Thickness*

Gage Reading: AVOCA ISLAND: 6.95 MLG
Sea Conditions: CALM
Vessel Name: M/V VALENTOUR
Survey Type: CONDITION
Sounding Frequency***: HIGH

Feet
0 800 1,600 2,400 3,200 4,000

NOTES:

Horizontal Coordinate System:
North American Datum of 1983 (NAD83), projected to the State Plane Coordinate System (SPCS), Louisiana South Zone. Distance units in U.S. Survey Feet.

Vertical Datum:
Soundings are shown in feet and indicate depths below Mean Low Gulf Datum (MLG).
Datum Relationships for gage 03820 as of August 2013:
-0.7' MLLW = 0.0' NAVD88 = 2.9' MLG

Distances on the Atchafalaya River are shown at 1 mile intervals.

The location of navigation aids are base on and provided by the U.S. Coast Guard.

2015 Aerial Photography data source: GEOCLIP, Atlantic Group, LLC. (1998 DOQQ imagery in green).

Reference is N.O.A.A. Navigation Chart No. 11354.

** Shoalest Sounding per Quarter per Reach.

*** High frequency (200 kHz) survey data represents the first signal return at a sounding location and will include suspended solids, known as "fluff", if present. Low frequency (20 kHz) survey data normally penetrates through this "fluff" layer to depict elevations of consolidated bottom material. Low frequency accuracies may vary depending on channel conditions and fathometer settings.

US Army Corps of Engineers
District: CEMVN

DISCLAIMER

Distribution Liability: The data represents the results of data collection and processing performed by the U.S. Army Corps of Engineers, New Orleans District, and is subject to change as more data are gathered and processing procedures are refined. The U.S. Army Corps of Engineers assumes no responsibility for the use of the data for other than its intended purpose. This data is intended for U.S. Army Corps of Engineers use.

Data Constraints: Hydrographic survey data is subject to change as more data are gathered and processing procedures are refined. The U.S. Army Corps of Engineers assumes no responsibility for the use of the data for other than its intended purpose. This data is intended for U.S. Army Corps of Engineers use.

Access Constraints: The United States Government furnishes this data without warranty of any kind, either expressed or implied, including but not limited to the implied warranties of merchantability and fitness for a particular purpose. The United States Government shall not be liable for any special, consequential, or incidental losses or damages sustained or incurred by the purchaser, its customers, assignees, or any other third party, directly or indirectly, arising from or attributable to any condition or cause whatsoever whether arising from or occasioned by the supplying, nonsupplying, furnishing, use of the data, or arising from the performance or failure to perform any contract. The purchaser agrees to hold the United States Government harmless from any claim arising from the sale or use of these data to others without also transferring this Disclaimer.

The United States Government shall not be liable for any deficiency in the accuracy or reliability of the data supplied and user only by contractor.

U.S. ARMY CORPS OF ENGINEERS
NEW ORLEANS DISTRICT

Submitted:		Surveyed By: RH-AD-DJ-DAMS
		Plotted By: BD
Recommended:	Chief, Survey Section	
		Checked By: AO
Approved:	Chief, Waterways Maintenance Section	

ATCHAFALAYA RIVER
CREWBOAT CUT CHANNEL
AR_07_CBC_20190313_CS
13 March 2019

Sheet Reference Number
7 **of** 16

Revision Number:
3.12-20190611