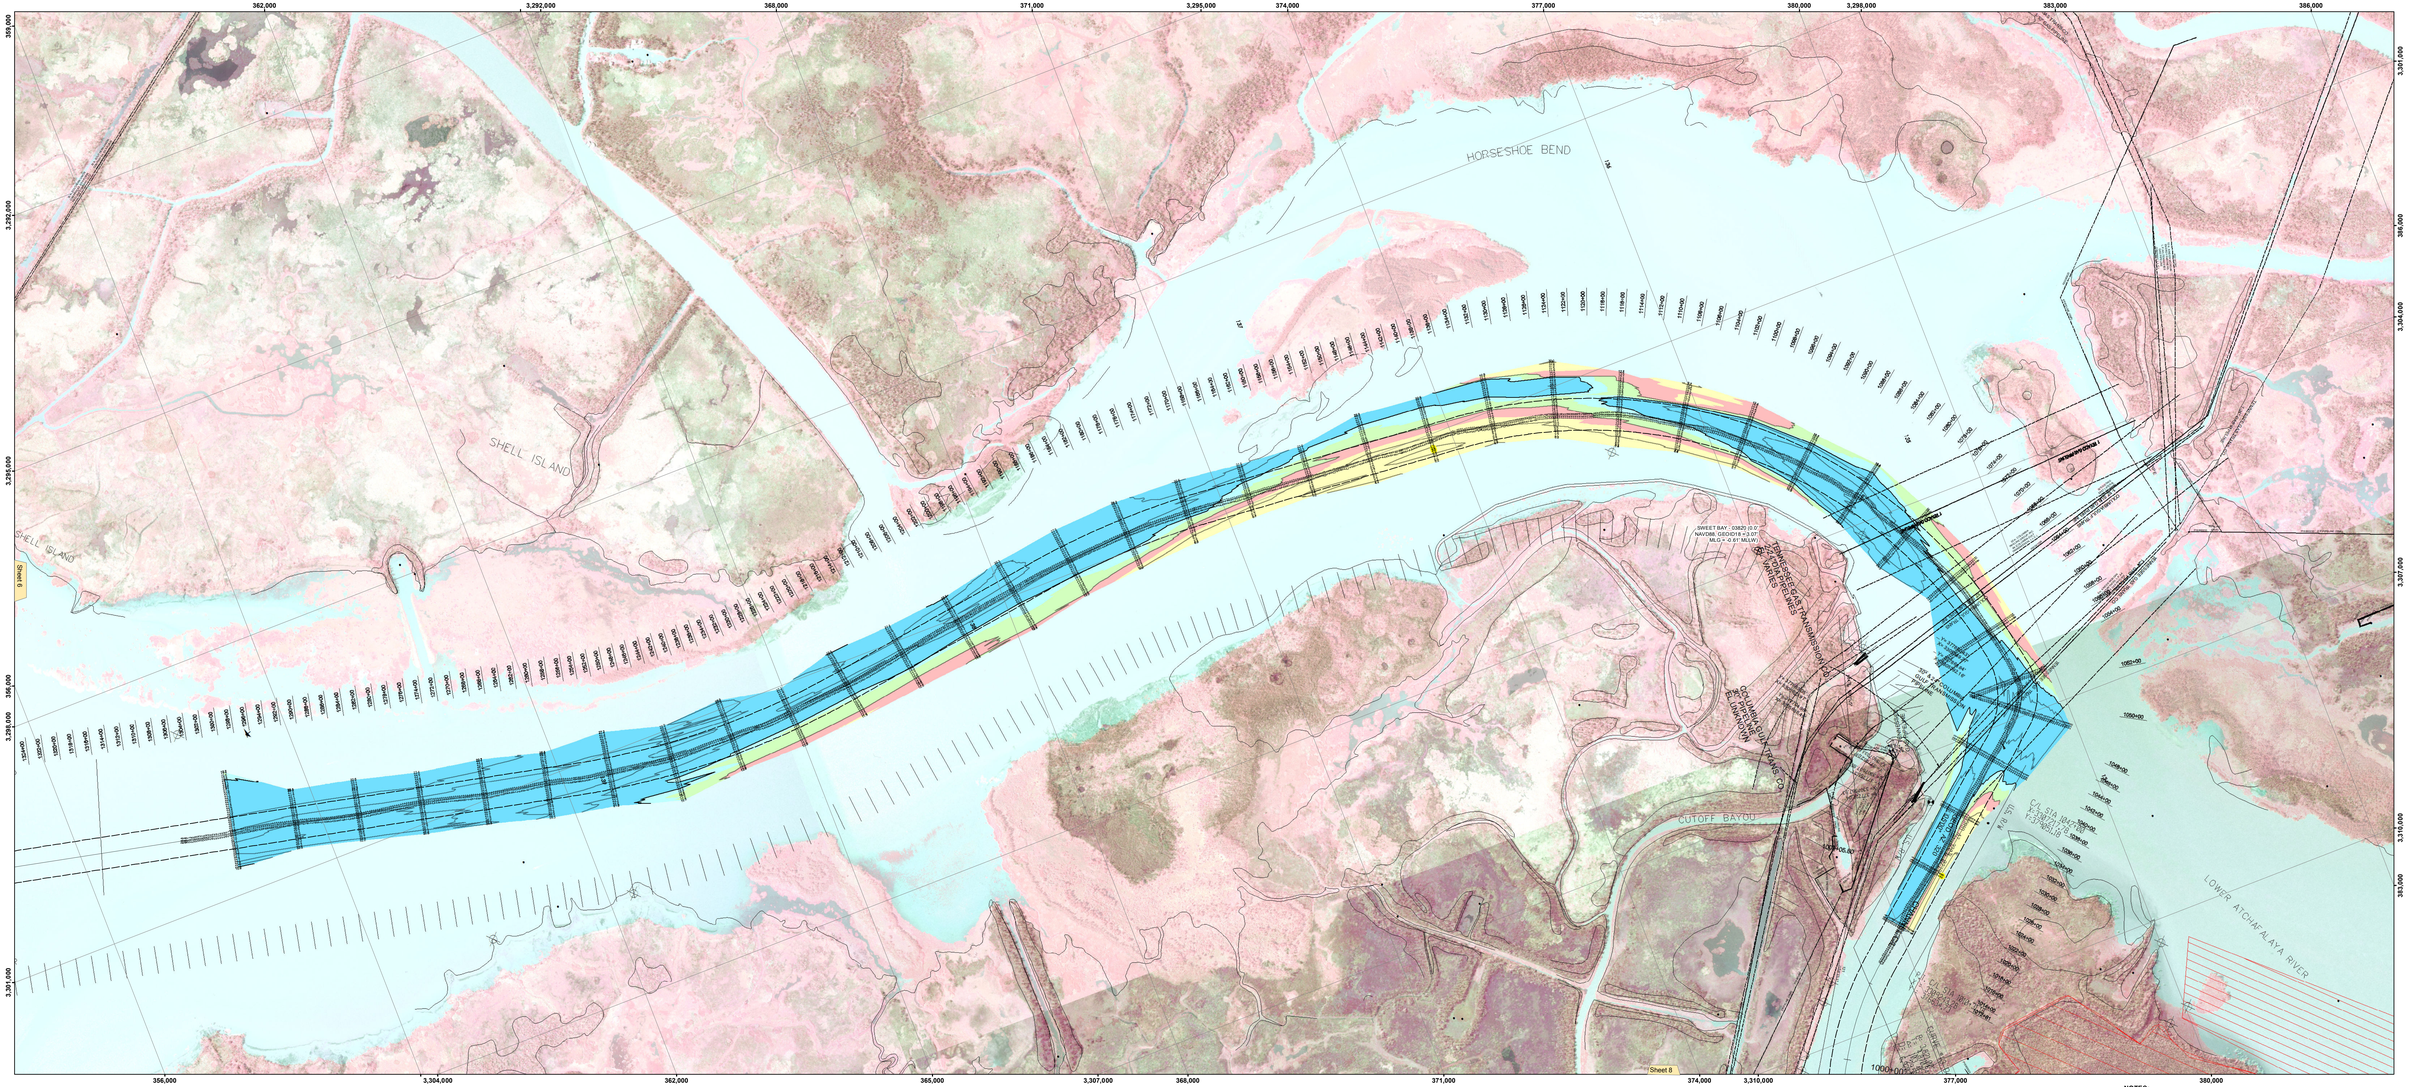

LEGEND

- Federal Navigation Channel
- Federal Navigation Center Line
- As-built Pipeline/Cable
- Unconfirmed Pipeline/Cable
- Project Depth Contour
- Cable Area
- Placement Area
- Anchorage Area
- Obstruction Point
- Wrecks-Submerged
- Borrow Area
- Shoalest Sounding**
- Beacon, General
- Red Navigation Buoy
- Green Navigation Buoy
- -12' and above
- -12' to -15'
- -15' to -18'
- -18' to -20'
- -20' and below
- 3 Fluff Thickness*

Gage Reading:	DM 12: 4.0 MLG AVG
Sea Conditions:	CALM
Vessel Name:	M/V OB 189
Survey Type:	CONDITION
Sounding Frequency***:	HIGH

Feet: 0, 800, 1,600, 2,400, 3,200, 4,000

NOTES:

Horizontal Coordinate System:
North American Datum of 1983 (NAD83), projected to the State Plane Coordinate System (SPCS), Louisiana South Zone. Distance units in U.S. Survey Feet.

Vertical Datum:
Soundings are shown in feet and indicate depths below Mean Low Gulf Datum (MLG).
Datum Relationships for gage 03820 as of August 2013:
-0.7' MLLW = 0.0' NAVD88 = 2.0' MLG

Distances on the Atchafalaya River are shown at 1 mile intervals.

The location of navigation aids are base on and provided by the U.S. Coast Guard.

2019 Aerial Photography data source: PAR, LLC. (1998 DOQQ imagery in green).

Reference is N.O.A.A. Navigation Chart No. 11354.

** Shoalest Sounding per Quarter per Reach.

*** High frequency (200 kHz) survey data represents the first signal return at a sounding location and will include suspended solids, known as "Fluff", if present. Low frequency (20 kHz) survey data normally penetrates through this "fluff" layer to depict elevations of consolidated bottom material. Low frequency accuracies may vary depending on channel conditions and fathometer settings.

US Army Corps of Engineers
District: CEMVN

DISCLAIMER
Access Constraints: This data represents the records of data collection, processing, and storage as of the date of the survey. Access to this data may be restricted or delayed due to security, sensitivity, data gaps, or other factors. Use Constraints: Hydrographic survey data is subject to change due to natural and man-made events, including but not limited to storms, flooding, and sediment shoaling and scouring processes. The U.S. Army Corps of Engineers makes no representations or warranties, express or implied, as to the accuracy, completeness, or suitability of this data for any purpose or application. This data is provided by U.S. Army Corps of Engineers "as is" and "with all faults" and without warranty of any kind.

Distribution Limits: The data represents the records of data collection, processing, and storage as of the date of the survey. Access to this data may be restricted or delayed due to security, sensitivity, data gaps, or other factors. Use Limitations: The Corps of Engineers reserves the right to correct, update, modify, or withdraw this data at any time without prior notice. The Corps of Engineers shall not be liable for any damages arising from the use of this data. 