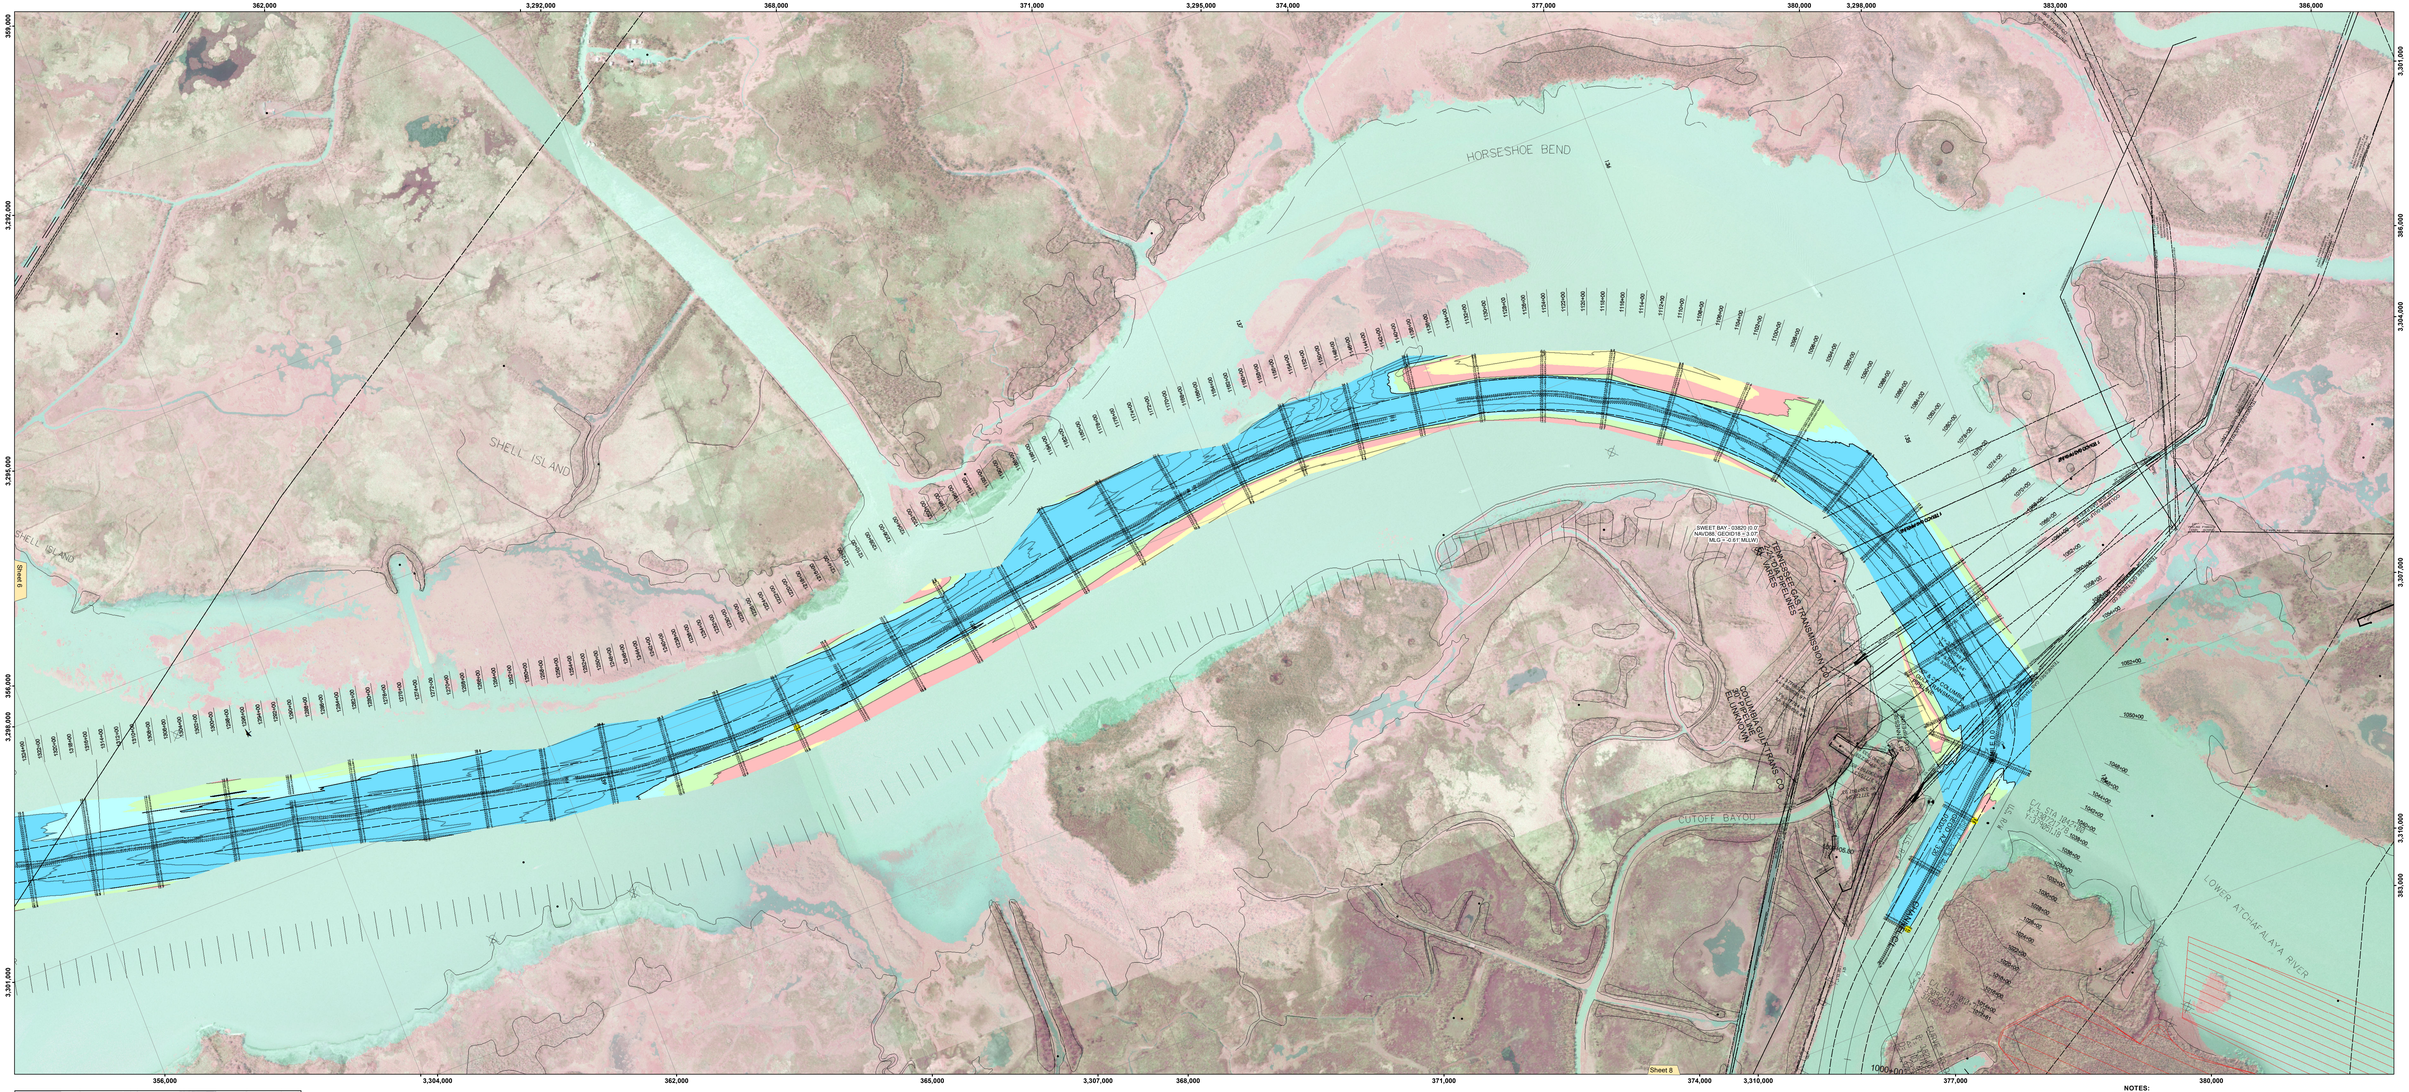

VICINITY MAP

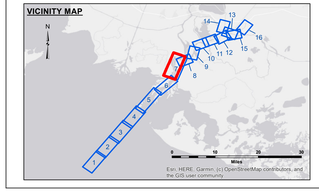

LEGEND

- Federal Navigation Channel
- Federal Navigation Center Line
- As-built Pipeline/Cable
- Unconfirmed Pipeline/Cable
- Project Depth Contour
- Cable Area
- Placement Area
- Anchorage Area
- Obstruction Point
- Wrecks-Submerged
- Borrow Area
- Shoalest Sounding**
- Beacon, General
- Red Navigation Buoy
- Green Navigation Buoy
- -12' and above
- -12' to -15'
- -15' to -18'
- -18' to -20'
- -20' and below
- 3 Fluff Thickness*

Gage Reading: DM 12; 3.56 MLG AVG.
Sea Conditions: CALM
Vessel Name: M/V VALENTOUR
Survey Type: CONDITION
Sounding Frequency***: LOW

Feet
0 800 1,600 2,400 3,200 4,000

NOTES:

Horizontal Coordinate System:
North American Datum of 1983 (NAD83), projected to the State Plane Coordinate System (SPCS), Louisiana South Zone. Distance units in U.S. Survey Feet.

Vertical Datum:
Soundings are shown in feet and indicate depths below Mean Low Gulf Datum (MLG).
Datum Relationships for gage 03820 as of August 2020:
0.0' NAVD88 = 3.07' MLG

Distances on the Atchafalaya River are shown at 1 mile intervals.

The location of navigation aids are base on and provided by the U.S. Coast Guard.

2019 Aerial Photography data source: PAR, LLC. (1998 DOQQ imagery in green).

Reference is N.O.A.A. Navigation Chart No. 11354.

** Shoalest Sounding per Quarter per Reach.

*** High frequency (200 kHz) survey data represents the first signal return at a sounding location and will include suspended solids, known as "fluff", if present. Low frequency (20 kHz) survey data normally penetrates through this "fluff" layer to depict elevations of consolidated bottom material. Low frequency accuracies may vary depending on channel conditions and fathometer settings.

US Army Corps of Engineers
District: CEMVN

DISCLAIMER:
Data Constraints: Hydrographic survey data is subject to changing conditions and only represents the conditions existing at the time the survey was performed. Data is not to be used for navigation purposes after 30 days of the completion of the data for other than its intended purpose.

Distribution Liability: The data represents the results of data collection and analysis performed by the U.S. Army Corps of Engineers, New Orleans District. The United States Government and its employees disclaim responsibility and liability for any damages, injuries, expenses, or losses that may arise from any use or misuse of the data, or from any inaccuracies or changes in the data. The United States shall not be liable for any claim based upon the use of this data by any party other than those parties to whom the data was furnished by the United States. Those who use these data to others without also transferring this Disclaimer to others shall indemnify the United States for any liability incurred as a result.

Use of this data indicates your acceptance of these terms and your agreement to indemnify the United States. Any reproduction of the data must be accompanied by a statement of these limitations, disclaimer, and indemnification.

U.S. ARMY CORPS OF ENGINEERS
NEW ORLEANS DISTRICT

Submitted: _____
Recommended: _____ Chief, Survey Section
Approved: _____ Chief, Waterways Maintenance Section

Surveyed By: CHAMPION-ADAMS
Reviewed By: BD
Checked By: ADUM

ATCHAFALAYA RIVER
CREWBOAT CUT CHANNEL
AR_07_CBC_20231219_CS
19 December 2023

Sheet Reference Number
7 **of** 16

Revision Number:
4.3-20240430