CORPS OF ENGINEERS

U.S. ARMY

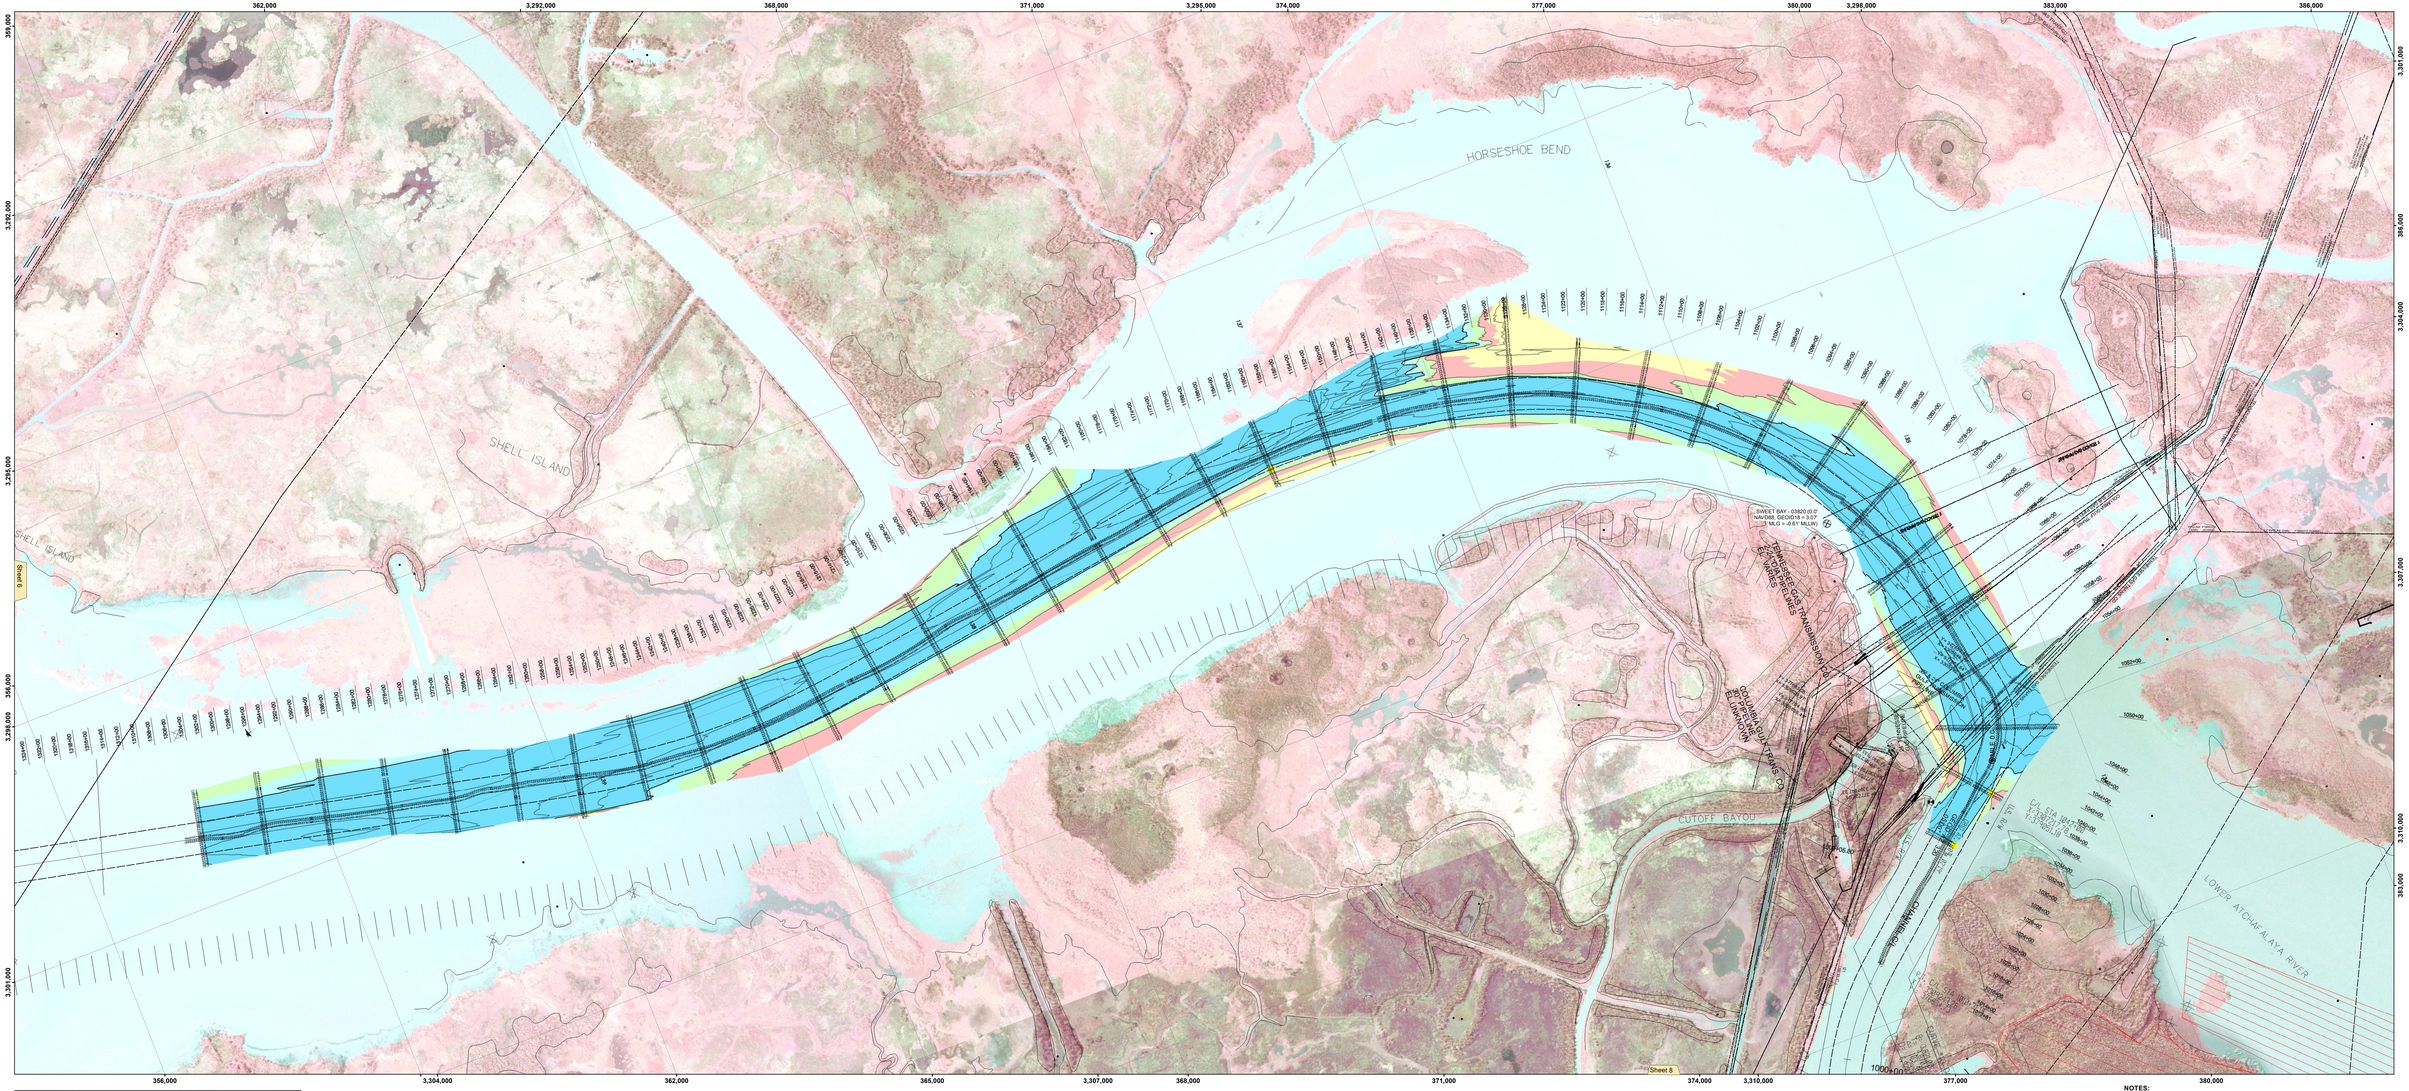

US Army Corps of Engineers
District: CEMVN

DISCLAIMER

Distribution Liability: The data represents the results of data collection and processing at the time and for the purposes described in the publication and may not be suitable for other purposes or at a later time. The United States Government and any agency thereof, including the U.S. Army Corps of Engineers, shall not be liable for any improper or incorrect use of the data described and/or contained herein. By the acceptance of this data, the user agrees to hold the United States Government harmless from any claims, losses or damages resulting from or connected with any use beyond the intent of the publication. The data is intended for U.S. Army Corps of Engineers use.

Data Constraints: Hydrographic survey data is subject to changing conditions in the waterway environment. Reproduction of these data in any form or manufacture for sale is prohibited. Use of these data for navigation purposes is at the risk of the user. The U.S. Army Corps of Engineers will not be liable for any direct, indirect or special damages resulting from the use of or inability to use these data. Access to and use of these data shall constitute acceptance of these conditions.

U.S. ARMY CORPS OF ENGINEERS
MEMPHIS DISTRICT

Surveyed:		Survey By:	ADAM/CHAMPINE
		Scale:	1" = 500'
Submitted:		Date:	8/21
Recommended:	Chief, Survey Section		
		Checked By:	AD/JM
Approved:	Chief, Waterways Maintenance Section		

ATCHAFALAYA RIVER
CREWBOAT CUT CHANNEL
AR_07_CBC_20241217_CS
17 December 2024

Sheet Reference Number
7 of 16

Revision Number:
4.3-20250630

VICINITY MAP

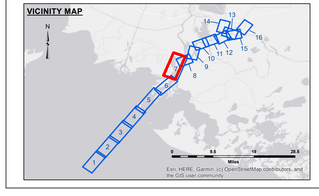

LEGEND

- Federal Navigation Channel
- Federal Navigation Center Line
- As-built Pipeline/Cable
- Unconfirmed Pipeline/Cable
- Project Depth Contour
- Cable Area
- Placement Area
- Anchorage Area
- Obstruction Point
- Wrecks-Submerged
- Borrow Area
- Shoalest Sounding**
- Beacon, General
- Red Navigation Buoy
- Green Navigation Buoy
- -12' and above
- -12' to -15'
- -15' to -18'
- -18' to -20'
- -20' and below
- 3 Fluff Thickness*

Gage Reading:	DM 12; 3.07 MLG
Sea Conditions:	CALM
Vessel Name:	M/V VALENTOUR
Survey Type:	CONDITION
Sounding Frequency***:	HIGH

Feet
0 800 1,600 2,400 3,200 4,000

NOTES:

Horizontal Coordinate System:
North American Datum of 1983 (NAD83), projected to the State Plane Coordinate System (SPCS), Louisiana South Zone. Distance units in U.S. Survey Feet.

Vertical Datum:
Soundings are shown in feet and indicate depths below Mean Low Gulf Datum (MLG).
Datum Relationships for gage 03820 as of August 2020:
0.0' NAVD88 = 3.07' MLG

Distances on the Atchafalaya River are shown at 1 mile intervals.

The location of navigation aids are base on and provided by the U.S. Coast Guard.

2019 Aerial Photography data source: PAR, LLC. (1998 DOQQ imagery in green).

Reference is N.O.A.A. Navigation Chart No. 11354.

** Shoalest Sounding per Quarter per Reach.

*** High frequency (200 kHz) survey data represents the first signal return at a sounding location and will include suspended solids, known as "fluff", if present. Low frequency (20 kHz) survey data normally penetrates through this "fluff" layer to depict elevations of consolidated bottom material. Low frequency accuracies may vary depending on channel conditions and fathometer settings.