3,304,000 380,000 3,307,000 3,310,000 3,313,000 3,316,000

377,000 374,000 383,000 380,000 319,000

LOWER ATCHAFALAYA RIVER

DISPOSAL AREA "G"

DISPOSAL AREA #3 LOWER LIMIT OF WORK SEMI-CONFINED

DISPOSAL AREA #3 LOWER LIMIT OF WORK SEMI-CONFINED

CHANNEL C/L

C/L STA 1042+00 X=3307217.78 Y=3790351.18

P.I. C/L STA 1010+31.18 X= 3309243.28 Y= 3786634.73

CURVE #3 LT

GRID AZ 320°04'02"
GEOD. AZ. 320°05'00"

U.S. R/W

MILE 0.0

30" & 24" COLUMBIA GULF TRANSMISSION PIPELINE

TENNESSEE GAS TRANSMISSION 42" & 24" ODA PIPELINE EL. VARIES

COLUMBIA GULF TRANS. CO. PIPELINE EL. UNKNOWN

ANTHONY POINT ASSUMED

CUTOFF BAYOU

AVOCA ISLAND LEVEE

AVOCA ISLAND CUTOFF


BAYOU CHENE

Sheet 7

Sheet 9

1048+00 1046+00 1044+00 1042+00 1040+00 1038+00 1036+00 1034+00 1032+00 1030+00 1028+00 1026+00 1024+00 1022+00 1020+00 1018+00 1016+00 1014+00 1012+81 1010+80 1000+00 990+00 980+00 970+00 960+00 950+00 940+00 930+00 920+00 910+00 900+00 890+00

VICINITY MAP

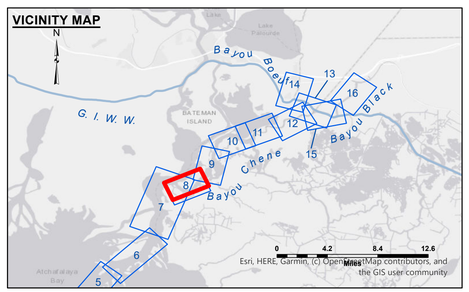

LEGEND

- Federal Navigation Channel
- Federal Navigation Center Line
- As-built Pipeline/Cable
- Unconfirmed Pipeline/Cable
- Project Depth Contour
- Cable Area
- Placement Area
- Anchorage Area
- Obstruction Point
- Wrecks-Submerged
- Borrow Area
- Shoalest Sounding**
- Beacon, General
- Red Navigation Buoy
- Green Navigation Buoy
- -12' and above
- -12' to -15'
- -15' to -18'
- -18' to -20'
- -20' and below
- 3 Fluff Thickness*

Gage Reading:	DM 12: 4.67 MLG AVG.
Sea Conditions:	CALM
Vessel Name:	OB-189
Survey Type:	CONDITION
Sounding Frequency***:	200

Feet
0 400 800 1,200 1,600 2,000

NOTES:

Horizontal Coordinate System:
North American Datum of 1983 (NAD83), projected to the State Plane Coordinate System (SPCS), Louisiana South Zone. Distance units in U.S. Survey Feet.

Vertical Datum:
Soundings are shown in feet and indicate depths below Mean Low Gulf Datum (MLG).
Datum Relationships for gage 03820 as of August 2020:
0.0' NAVD88 = 3.08' MLG

Distances on the Atchafalaya River are shown at 1 mile intervals.

The location of navigation aids are base on and provided by the U.S. Coast Guard.

Aerial Photography data source: BUMP 2026 (DOQQ 1998 in transparent green)

Reference is N.O.A.A. Navigation Chart No. 11354.

** Shoalest Sounding per Quarter per Reach.

*** High frequency (200 kHz) survey data represents the first signal return at a sounding location and will include suspended solids, known as "fluff", if present. Low frequency (20 kHz) survey data normally penetrates through this "fluff" layer to depict elevations of consolidated bottom material. Low frequency accuracies may vary depending on channel conditions and fathometer settings.

US Army Corps of Engineers
District: CEMVN

DISCLAIMER

Distribution Liability: The data represents the results of data collection and analysis performed by the Corps of Engineers activity and indicates the general existing conditions. As such, it is only valid for its intended use, content, time and accuracy of the application of the data for other than its intended purpose.

Data Constraints: Hydrographic survey data is subject to change due to environmental processes occurring after the date of the hydrographical conditions which denote after the date of publication. This data is intended for U.S. Army Corps of Engineers' internal use. Present limitations should be fully understood.

Access Constraints: The United States Government furnishes this map and the data contained therein to the recipient with the understanding that the US Government makes no warranties, expressed, or implied concerning the accuracy, completeness, reliability, or suitability of this information for any purpose. The information and the data furnished. The United States shall be under no liability whatsoever to any individual or party for any action made thereof. These data belong to the Government. Therefore the recipient fully agrees not to represent these data to anyone as other than data furnished by the Government. Reproduction and sale of these data to others without also transferring this Disclaimer.

The information depicted on this map represents the results of a survey conducted on the date indicated and can only be considered to represent the general condition existing at the time.

U.S. ARMY CORPS OF ENGINEERS
NEW ORLEANS DISTRICT

Surveyed By:	PM, LT
Plotted By:	BD
Checked By:	AOJH
Submitted:	
Recommended:	Chief, Survey Section
Approved:	Chief, Waterways Maintenance Section

ATCHAFALAYA RIVER
BAYOU CHENE
AR_08_CHE_20261105_CS
05 November 2026

Sheet Reference Number
8 of 16

Revison Number:
5.26.07.27-5.26.07.27