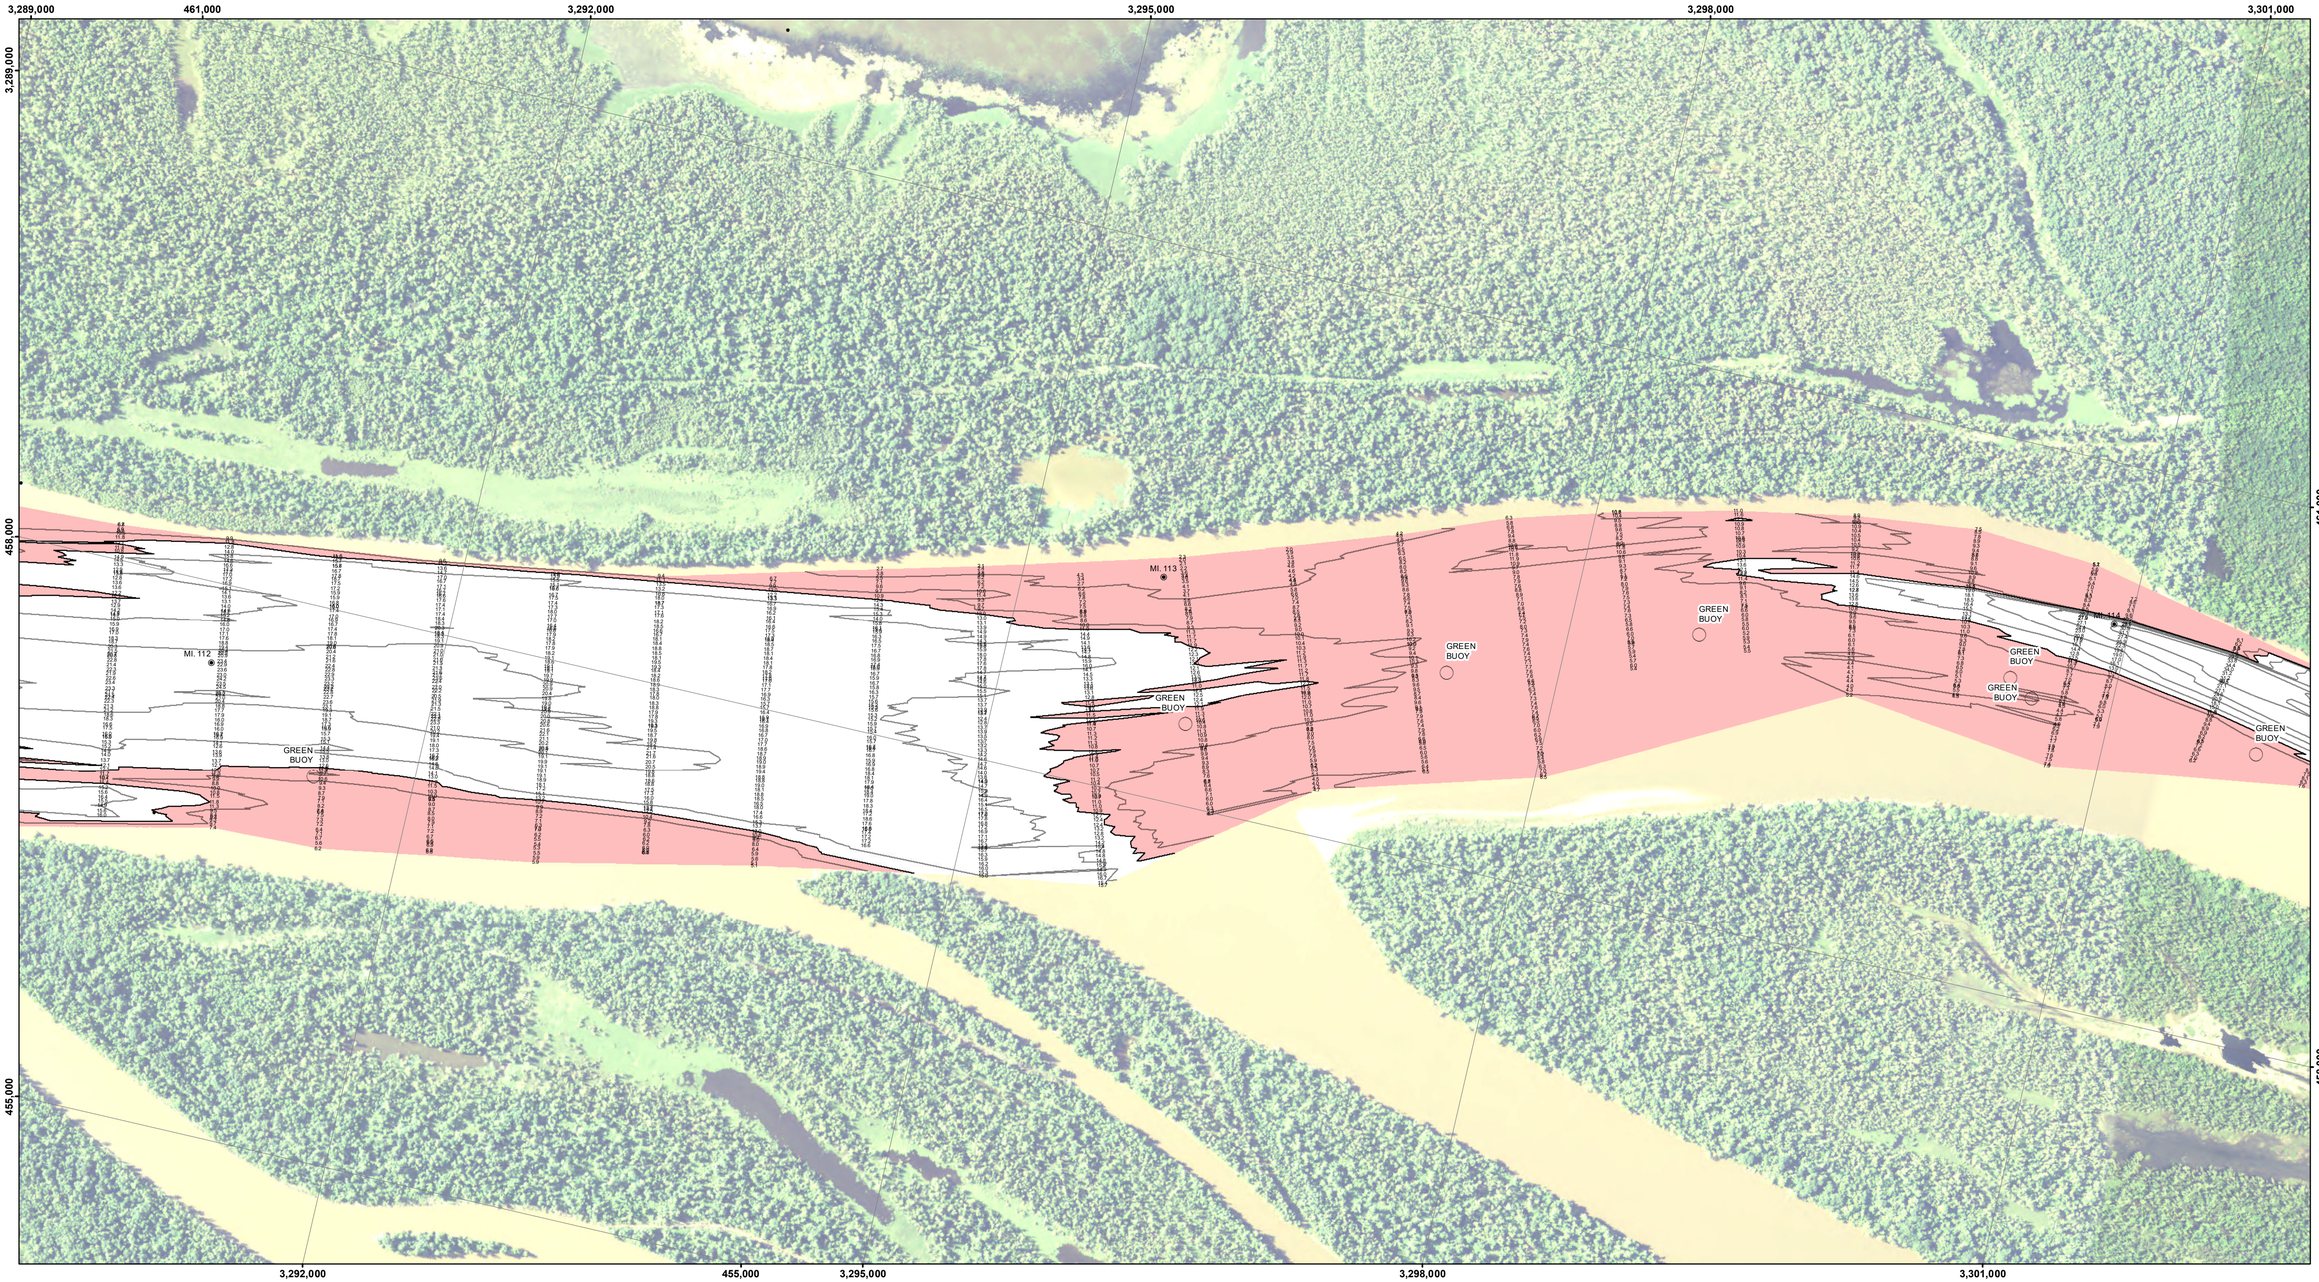

VICINITY MAP

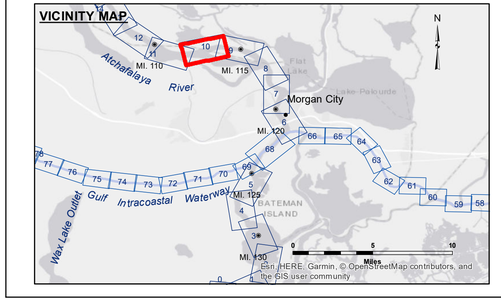

LEGEND

- Federal Navigation Channel
- Federal Navigation Center Line
- As-built Pipeline/Cable
- Unconfirmed Pipeline/Cable
- Project Depth Contour
- Cable Area
- Placement Area
- Anchorage Area
- Obstruction Point
- Wrecks-Submerged
- Borrow Area
- Shoalest Sounding**
- Beacon, General
- Red Navigation Buoy
- Green Navigation Buoy
- -12' and above
- -12' and below

Gage Reading:	CWF:7.1MC:3.3 USED:3.7 MLG
Sea Conditions:	CALM
Vessel Name:	M/V OB189
Survey Type:	CONDITION
Sounding Frequency***:	HIGH

Feet
0 500 1,000 1,500 2,000

NOTES:

Horizontal Coordinate System:
North American Datum of 1983 (NAD83), projected to the State Plane Coordinate System (SPCS), Louisiana South Zone. Distance units in U.S. Survey Feet.

Vertical Datum:
Soundings are shown in feet and indicate depths below Mean Low Gulf Datum (MLG).

The location of navigation aids are base on and provided by the U.S. Coast Guard.

2010 Aerial Photography data source: NAIP. 1998 DOQQ imagery shown in green from USGS.

Reference is N.O.A.A. Navigation Chart No. 11355.

** Shoalest Sounding per Quarter per Reach.

*** High frequency (200 kHz) survey data represents the first signal return at a sounding location and will include suspended solids, known as "fluff", if present. Low frequency (20 kHz) survey data normally penetrates through this "fluff" layer to depict elevations of consolidated bottom material. Low frequency accuracies may vary depending on channel conditions and fathometer settings.

US Army Corps of Engineers
District: CEMVN

DISCLAIMER:

Access Constraints: The United States Government furnishes these data and information on an "as is" basis. The user's use of the data or information, reliance thereon, and liability shall be the responsibility of the user and not the United States Government. The United States Government disclaims any and all warranties, whether expressed or implied, including (without limitation) any implied warranties of merchantability and fitness for a particular purpose, and assumes no responsibility for anyone's use of the information and the data furnished. The United States shall be under no liability whatsoever to any person by reason of any use made thereof, and the recipient agrees not to assert any claim or cause of action against the United States Government which may arise from the use of the information and the data furnished. The recipient fully agrees not to represent these data to anyone as other than data provided "as is" by the United States Government, and to indemnify the United States Government from any claim, liability, or judgment arising from the recipient's representation of these data to others without also transferring this Disclaimer.

Distribution Liability: The data represents the results of data collection and analysis performed by the U.S. Army Corps of Engineers for the general existing conditions at the time of activity and indicates the general existing conditions. As such, it is only valid for its intended use, context, time and accuracy of the application of the data for other than its intended purpose.

Data Constraints: Hydrographic survey data is subject to change and is dependent upon many factors including but not limited to: Army Corps of Engineers acceptance of channel dredging, and natural shoaling and scouring processes. The U. S. Army Corps of Engineers accepts no responsibility for changes in the condition of the channel that occur subsequent to this publication. This data is intended for U. S. Army Corps of Engineers' internal use. Project conditions should be verified prior to use.

The information depicted on this map represents the results of a survey conducted on the date indicated and can only be considered to represent the general condition existing at that time.

U.S. ARMY COERPS OF ENGINEERS
NEW ORLEANS DISTRICT

Surveyed By: RYLAND/HOSHMAN	Plotted By: AO	Checked By: AO	
Submitted:	Recommended: Chief, Survey Section	Approved: Chief, Waterways Maintenance Section	

ATCHAFALAYA RIVER
STOUTS PASS TO MYETTE PT
AS_10_S2M_20180802_CS
02 August 2018

Sheet Reference Number
10 **of** 66

Revison Number:
3.12-20160811