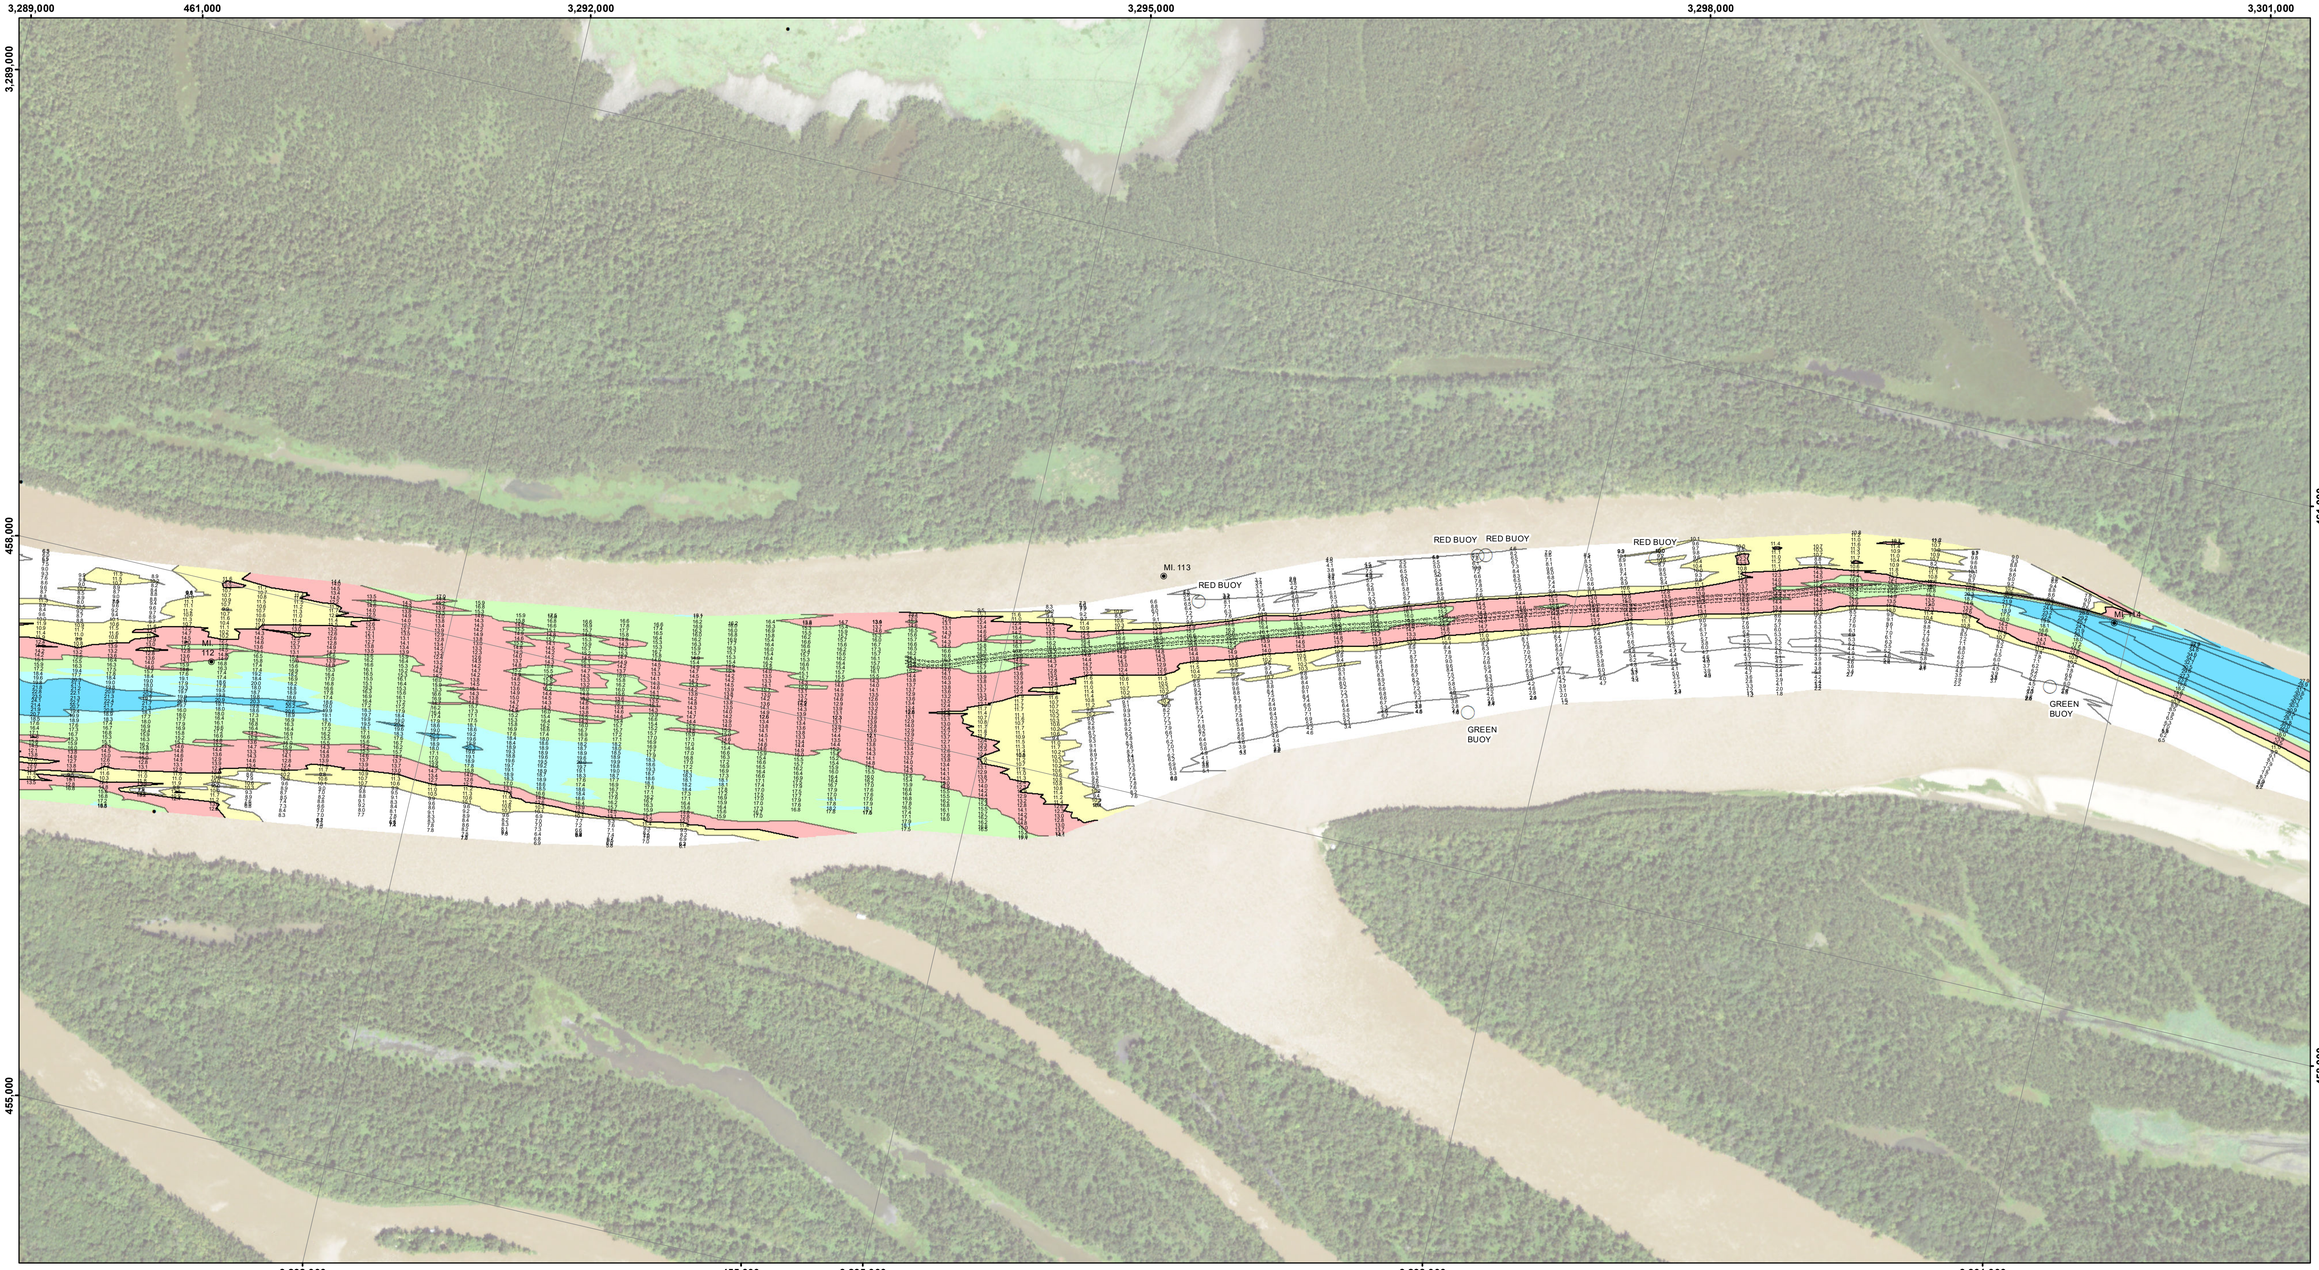

VICINITY MAP

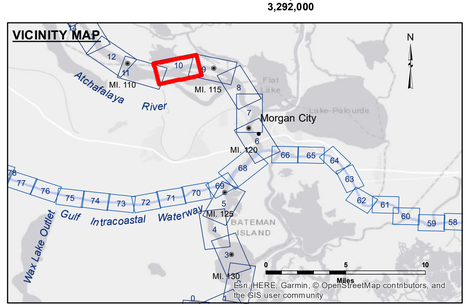

LEGEND

- Federal Navigation Channel
- Federal Navigation Center Line
- As-built Pipeline/Cable
- Unconfirmed Pipeline/Cable
- Project Depth Contour
- Cable Area
- Placement Area
- Anchorage Area
- Obstruction Point
- Wrecks-Submerged
- Borrow Area
- Shoalest Sounding**
- Beacon, General
- Red Navigation Buoy
- Green Navigation Buoy
- -10' and above
- -10 to -12
- -12' to -15'
- -15' to -18'
- -18' to -20'
- -20' and below

N W E S

Gage Reading:	VRS: 10.8 MLG AVG
Sea Conditions:	CALM
Vessel Name:	M/V VALENTOUR
Survey Type:	CONDITION
Sounding Frequency***:	LOW

Feet
0 500 1,000 1,500 2,000

NOTES:

Horizontal Coordinate System:
North American Datum of 1983 (NAD83), projected to the State Plane Coordinate System (SPCS), Louisiana South Zone. Distance units in U.S. Survey Feet.

Vertical Datum:
Soundings are shown in feet and indicate depths below Mean Low Gulf Datum (MLG).

The location of navigation aids are base on and provided by the U.S. Coast Guard.

2017 Aerial Photography data source: NAIP.

Reference is N.O.A.A. Navigation Chart No. 11355.

** Shoalest Sounding per Quarter per Reach.

*** High frequency (200 kHz) survey data represents the first signal return at a sounding location and will include suspended solids, known as "fluff", if present. Low frequency (20 kHz) survey data normally penetrates through this "fluff" layer to depict elevations of consoldiated bottom material. Low frequency accuracies may vary depending on channel conditions and fathometer settings.

US Army Corps of Engineers
District: CEMVN

DISCLAIMER:

Access Constraints: The United States Government furnishes these data and the US Government assumes no liability except as expressed, or implied concerning the accuracy, completeness, reliability, usability, or suitability for any purpose of the above information and the data furnished. The United States shall be under no liability whatsoever to any person by reason of any use made thereof, and the transfer of these data is without any warranty and the recipient fully agrees not to represent these data to anyone as other than data meeting these specifications. The recipient agrees to hold these data to others without also transferring this Disclaimer.

Distribution Liability: The data represents the results of data collection and processing activities of the U.S. Army Corps of Engineers activity and indicates the general existing conditions. As such, it is only valid for its intended use, context, time and accuracy of the application of the data for other than its intended purpose. The U.S. Army Corps of Engineers accepts no responsibility for any use of the data in conjunction with any other data.

Data Constraints: Hydrographic survey data is subject to change due to environmental conditions such as shoaling and storm activity and natural shoaling and scouring processes. The U. S. Army Corps of Engineers accepts no responsibility for changes in the condition of the area from the date of the survey indicated in publication. This data is intended for U. S. Army Corps of Engineers' internal use. Private or commercial use of any survey data is

The information depicted on this map represents the results of a survey conducted on the date indicated and can only be considered to represent the general condition existing at that time.

U.S. ARMY CORPPS OF ENGINEERS
NEW ORLEANS DISTRICT

Surveyed By: RY,LAND,ADAMS	Plotted By: AO	Checked By: AO	
Submitted:			
Recommended: Chief, Survey Section			
Approved: Chief Waterways Maintenance Section			

ATCHAFALAYA RIVER
STOUTS PASS TO MYETTE PT
AS_10_S2M_20190627_AD
27 June 2019

Sheet Reference Number
10 **of** 66

Revison Number:
3.12-20160811