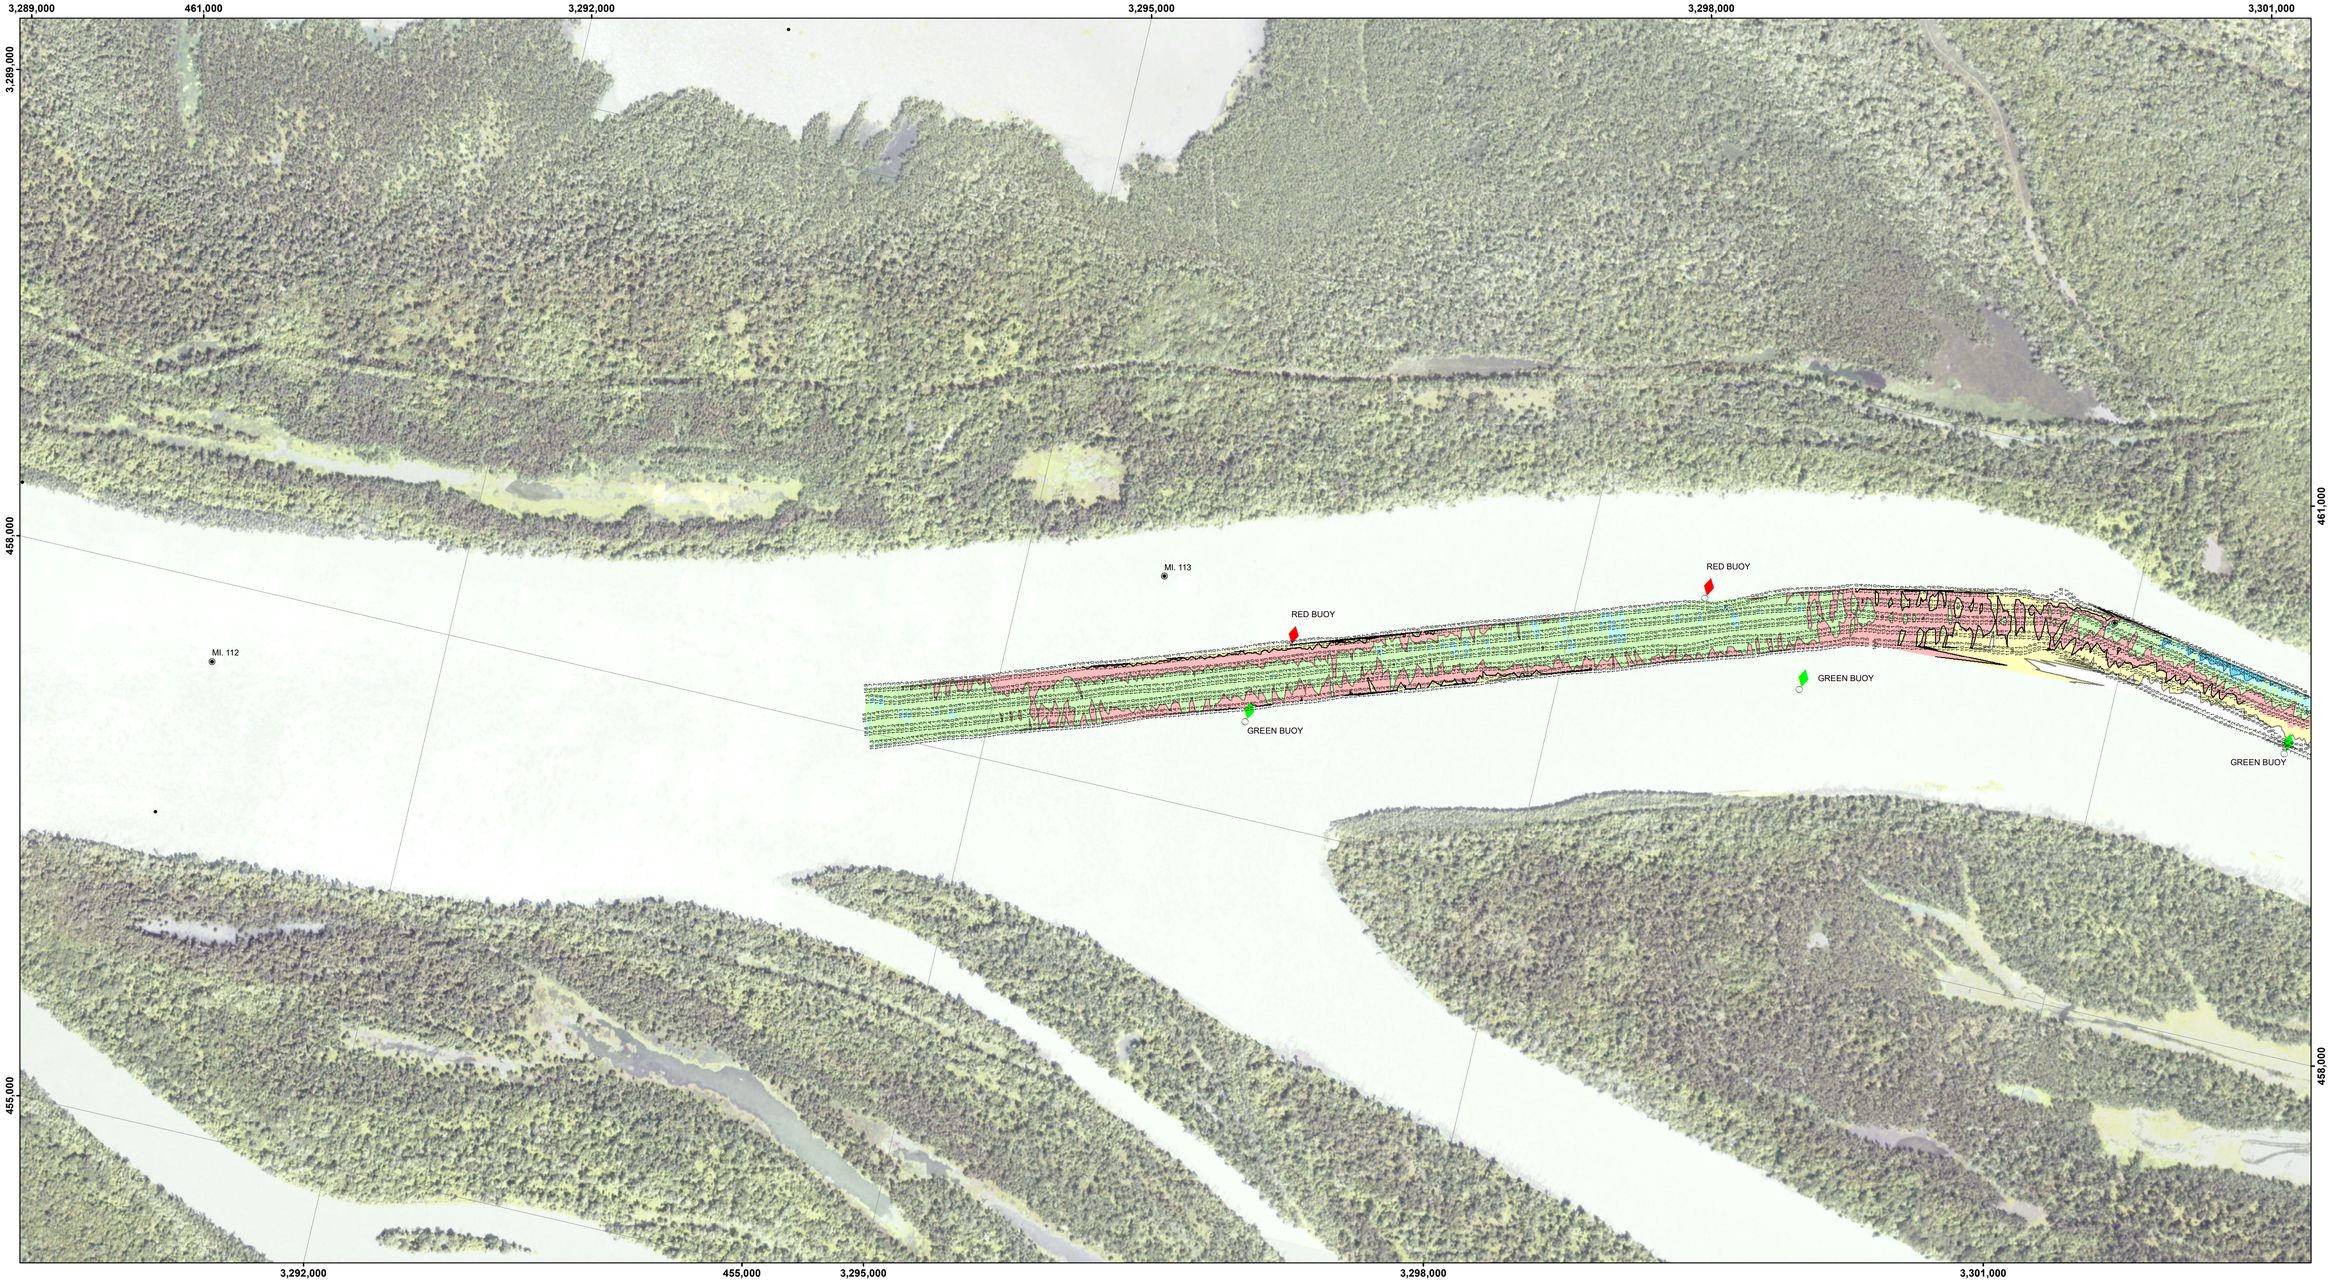

VICINITY MAP

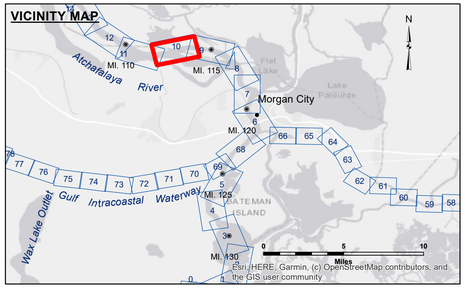

LEGEND

- Federal Navigation Channel
- Federal Navigation Center Line
- As-built Pipeline/Cable
- Unconfirmed Pipeline/Cable
- Project Depth Contour
- Cable Area
- Placement Area
- Anchorage Area
- Obstruction Point
- Wrecks-Submerged
- Borrow Area
- Shoalest Sounding**
- Beacon, General
- Red Navigation Buoy
- Green Navigation Buoy
- -10' and above
- -10 to -12
- -12' to -15'
- -15' to -18'
- -18' to -20'
- -20' and below

N W E S

Gage Reading:	VRS RTN: 4.33 MLG AVG.
Sea Conditions:	CALM
Vessel Name:	M/V VALENTOUR
Survey Type:	CONDITION
Sounding Frequency***:	400KHZ

Feet
0 500 1,000 1,500 2,000

NOTES:

Horizontal Coordinate System:
North American Datum of 1983 (NAD83), projected to the State Plane Coordinate System (SPCS), Louisiana South Zone. Distance units in U.S. Survey Feet.

Vertical Datum:
Soundings are shown in feet and indicate depths below Mean Low Gulf Datum (MLG).

The location of navigation aids are base on and provided by the U.S. Coast Guard.

2017 Aerial Photography data source: NAIP. 1998 DOQQ imagery shown in green from USGS.

Reference is N.O.A.A. Navigation Chart No. 11355.

** Shoalest Sounding per Quarter per Reach.

*** High frequency (200 kHz) survey data represents the first signal return at a sounding location and will include suspended solids, known as "fluff", if present. Low frequency (20 kHz) survey data normally penetrates through this "fluff" layer to depict elevations of consolidated bottom material. Low frequency accuracies may vary depending on channel conditions and fathometer settings.

US Army Corps of Engineers
District: CEMVN

DISCLAIMER
Access Constraints: The United States Government furnishes these data and information "as is" and without any express or implied warranties, including but not limited to any implied warranties of merchantability and fitness for a particular purpose, or any warranty that the use of the information and the data furnished. The United States shall be held harmless by the recipient for any improper or incorrect use of the information and data furnished to the recipient. Further, the recipient agrees not to represent these data to anyone as other than government data. The recipient agrees to indemnify the Government and hold it harmless from any claim resulting from the use of these data by others without also transferring this Disclaimer.

The information depicted on this map represents the results of a survey conducted on the date indicated and can only be considered to represent the general condition existing at that time.

Distribution Liability: The data represents the results of data collection and analysis performed by the U.S. Corps of Engineers activity and indicates the general existing conditions. As such, it is only valid for its intended use, context, time and accuracy specified by the activity. The Government shall not be liable for any of any of the application of the data for other than its intended purpose.

Data Constraints: Hydrographic survey data is subject to change due to natural and man-made influences. Contact the appropriate activity and natural shoaling and scouring processes. The U. S. Army Corps of Engineers accepts no responsibility for any changes in the hydrographic conditions occurring after the date shown in publication. This data is intended for U. S. Army Corps of Engineers' internal use. Private business should use only survey reports.

U.S. ARMY CORPS OF ENGINEERS
NEW ORLEANS DISTRICT

Submitted:	Surveyed By: PM_JA
	Plotted By: BD
Recommended: Chief, Survey Section	Checked By: AO,JH
Approved: Chief, Waterways Maintenance Section	

ATCHAFALAYA RIVER
STOUTS PASS TO MYETTE PT
AS_10_S2M_20230208_CS_PRO
08 February 2023

Sheet Reference Number
10 of 66

Revison Number:
4.2-20200420