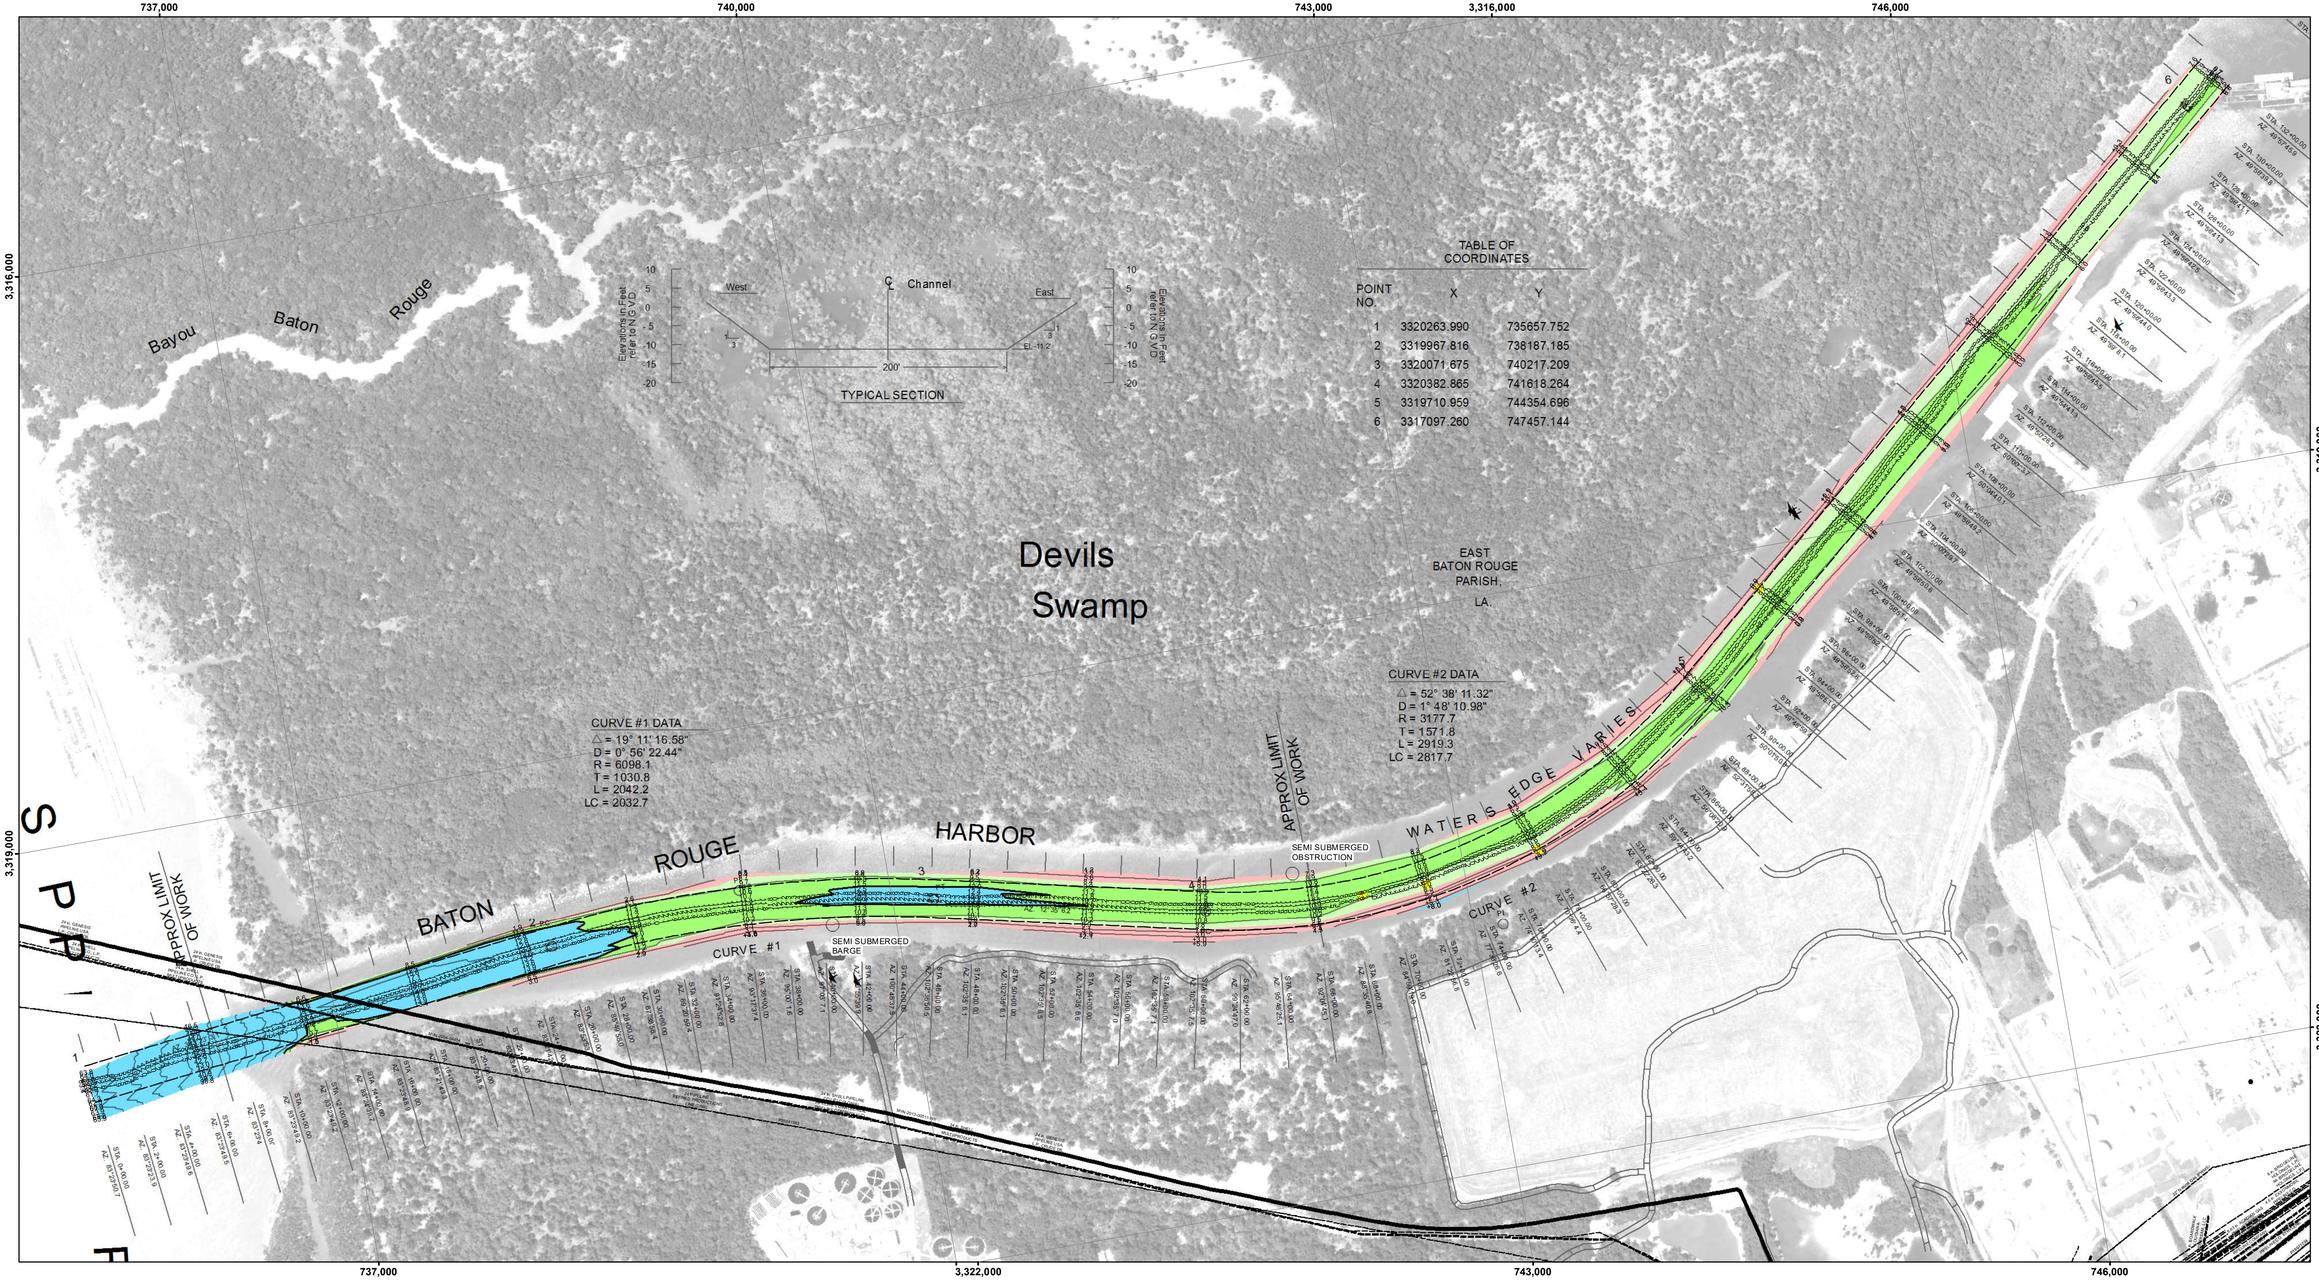

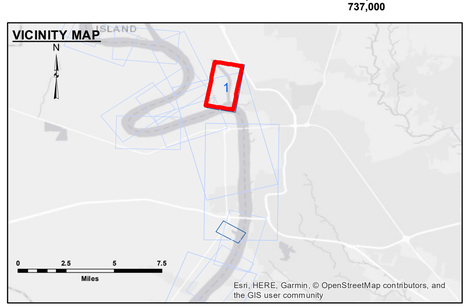

LEGEND

- Federal Navigation Channel
- Federal Navigation Center Line
- As-built Pipeline/Cable
- Unconfirmed Pipeline/Cable
- Project Depth Contour
- Cable Area
- Placement Area
- Anchorage Area
- Obstruction Point
- Wrecks-Submerged
- Borrow Area
- Shoalest Sounding**
- Beacon, General
- Red Navigation Buoy
- Green Navigation Buoy
- -8' and above
- -8' to -10'
- -10' to -12'
- -12' and below

Gage Reading: RRL:26.4BR:11.2 USED:12.6 NGVD
Sea Conditions: CALM
Vessel Name: OB189
Survey Type: CS
Sounding Frequency***: HIGH

Feet
0 400 800 1,200 1,600 2,000

NOTES:

Horizontal Coordinate System:
North American Datum of 1983 (NAD83), projected to the State Plane Coordinate System (SPCS), Louisiana South Zone. Distance units in U.S. Survey Feet.

Vertical Datum:
Soundings are shown in feet and indicate depths below National Geodetic Vertical Datum of 1929 (NGVD29).

Distances on the Mississippi River, above and below Head of Passes are shown at 1 mile intervals.

The location of navigation aids are base on and provided by the U.S. Coast Guard.

2015 Aerial Photography data source: NAIP

Reference is N.O.A.A. Navigation Chart No. 11370.

** Shoalest Sounding per Quarter per Reach.

*** High frequency (200 kHz) survey data represents the first signal return at a sounding location and will include suspended solids, known as "fluff", if present. Low frequency (20 kHz) survey data normally penetrates through this "fluff" layer to depict elevations of consoldiated bottom material. Low frequency accuracies may vary depending on channel conditions and fathometer settings.

US Army Corps of Engineers
District: CEMVN

DISCLAIMER:
Access Constraints: The United States Government furnishes these data and information on an "as is" basis. Access and uses hereof are subject to the express understanding that the US Government makes no warranties, expressed or implied concerning the accuracy, completeness, reliability, or suitability of this information and shall not be liable for any damages resulting from the use of the information and the data furnished. The United States shall be under no liability whatsoever to any person by reason of any use made hereof and it is agreed that the recipient waives any such liability. Furthermore, the recipient fully agrees not to represent these data to anyone as other than data furnished by the US Government and to indemnify the US Government from any claim arising from the use by the recipient of these data to others without also transferring this Disclaimer.

Distribution Liability: The data represents the results of data collection and analysis performed by the Corps of Engineers activity and indicates the general existing condition. As such, it is only valid for its intended use, content, time and accuracy of the application of the data for other than its intended purpose.

Data Constraints: Hydrographic survey data is subject to change and is representative of the most recent survey performed by the Army Corps of Engineers accepted for publication. Changes in the condition may occur between the time of survey and the time of publication. This data is intended for U. S. Army Corps of Engineers' internal use. Private or commercial use of this data is strictly prohibited.

U.S. ARMY CORPS OF ENGINEERS
NEW ORLEANS DISTRICT

Submitted	Surveyed By: DS/JH	
	Plotted By: AO	
Recommended: Chief, Survey Section		Checked By: AO
Approved: Chief, Waterways Maintenance Section		

BATON ROUGE HARBOR
BATON ROUGE HARBOR
BH_01_DEV_20180813_CS
13 August 2018

Sheet Reference Number
1 of 1

Revison Number:
3.12-20160811