737,000 740,000 743,000 3,316,000 746,000

3,316,000 3,319,000 3,322,000

Bayou Baton Rouge

Devils Swamp

EAST BATON ROUGE PARISH, LA.

TYPICAL SECTION

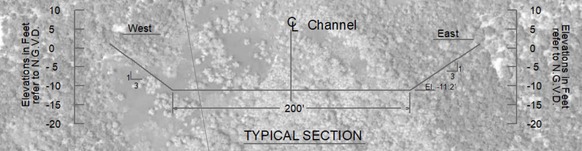

TABLE OF COORDINATES

POINT NO.	X	Y
1	3320263.990	735657.752
2	3319967.816	738187.185
3	3320071.675	740217.209
4	3320382.865	741618.264
5	3319710.959	744354.696
6	3317097.260	747457.144

CURVE #1 DATA
△ = 19° 11' 16.58"
D = 0° 56' 22.44"
R = 6098.1
T = 1030.8
L = 2042.2
LC = 2032.7

CURVE #2 DATA
△ = 52° 38' 11.32"
D = 1° 48' 10.98"
R = 3177.7
T = 1571.8
L = 2919.3
LC = 2817.7

APPROX LIMIT OF WORK

BATON ROUGE HARBOR

WATERS EDGE VARIES

CURVE #1

CURVE #2

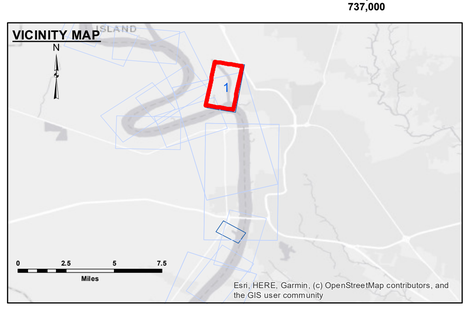

LEGEND

- Federal Navigation Channel
- Federal Navigation Center Line
- As-built Pipeline/Cable
- Unconfirmed Pipeline/Cable
- Project Depth Contour
- Cable Area
- Placement Area
- Anchorage Area
- Obstruction Point
- Wrecks-Submerged
- Borrow Area
- Shoalest Sounding**
- Beacon, General
- Red Navigation Buoy
- Green Navigation Buoy
- -8' and above
- -8' to -10'
- -10' to -12'
- -12' and below

Gage Reading:	DEVILSSWAMP: 37.50 NGVD
Sea Conditions:	CALM
Vessel Name:	OB-189
Survey Type:	CONDITION
Sounding Frequency***:	HIGH

Feet
0 400 800 1,200 1,600 2,000

NOTES:

Horizontal Coordinate System:
North American Datum of 1983 (NAD83), projected to the State Plane Coordinate System (SPCS), Louisiana South Zone. Distance units in U.S. Survey Feet.

Vertical Datum:
Soundings are shown in feet and indicate depths below National Geodetic Vertical Datum of 1929 (NGVD29).

Distances on the Mississippi River, above and below Head of Passes are shown at 1 mile intervals.

The location of navigation aids are base on and provided by the U.S. Coast Guard.

2015 Aerial Photography data source: NAIP

Reference is N.O.A.A. Navigation Chart No. 11370.

** Shoalest Sounding per Quarter per Reach.

*** High frequency (200 kHz) survey data represents the first signal return at a sounding location and will include suspended solids, known as "fluff", if present. Low frequency (20 kHz) survey data normally penetrates through this "fluff" layer to depict elevations of consolidated bottom material. Low frequency accuracies may vary depending on channel conditions and fathometer settings.

US Army Corps of Engineers
District: CEMVN

DISCLAIMER:

Access Constraints: The United States Government furnishes these data and information on an "as is" basis. The user assumes all risks for any damages or losses arising from the use of this data or information. The United States shall be under no liability whatsoever to any person by reason of any use made thereof. The United States Government does not warrant or make any representation regarding the use of the data or information or the results thereof, including but not limited to its correctness, accuracy, reliability, performance, or otherwise. The United States Government does not guarantee that the data or information is free from errors or omissions. The recipient fully agrees not to represent these data to anyone as other than government data. The recipient shall hold the United States Government harmless from any and all damages resulting from the use of these data or information. The recipient agrees to acknowledge the use of these data in any publication resulting from the use of these data or information.

Distribution Liability: The data represents the results of data collection and analysis performed by the U.S. Army Corps of Engineers activity and indicates the general existing conditions. As such, it is only valid for its intended use, content, time and accuracy of the application of the data for other than its intended purpose. The U.S. Army Corps of Engineers accepts no responsibility for any damages that may be incurred by any party as a result of any the application of the data for other than its intended purpose.

Data Constraints: Hydrographic survey data is subject to change over time and should be considered valid only at the time of survey. The U.S. Army Corps of Engineers accepts no responsibility for changes in the condition of the data that occur after the date and time of publication. This data is intended for U.S. Army Corps of Engineers' internal use. Private businesses should not rely solely upon it.

The information depicted on this map represents the results of a survey conducted on the date indicated and can only be considered to represent the general condition existing at this time.

U.S. ARMY CORPS OF ENGINEERS
NEW ORLEANS DISTRICT

Surveyed By:	RY, LANDADAMS
Plotted By:	BD
Checked By:	AO
Submitted:	
Recommended:	Chief, Survey Section
Approved:	Chief, Waterways Maintenance Section

BATON ROUGE HARBOR
BATON ROUGE HARBOR
BH_01_DEV_20200618_CS
18 June 2020

Sheet Reference Number
1 of 1

Revison Number:
4.1-20191105