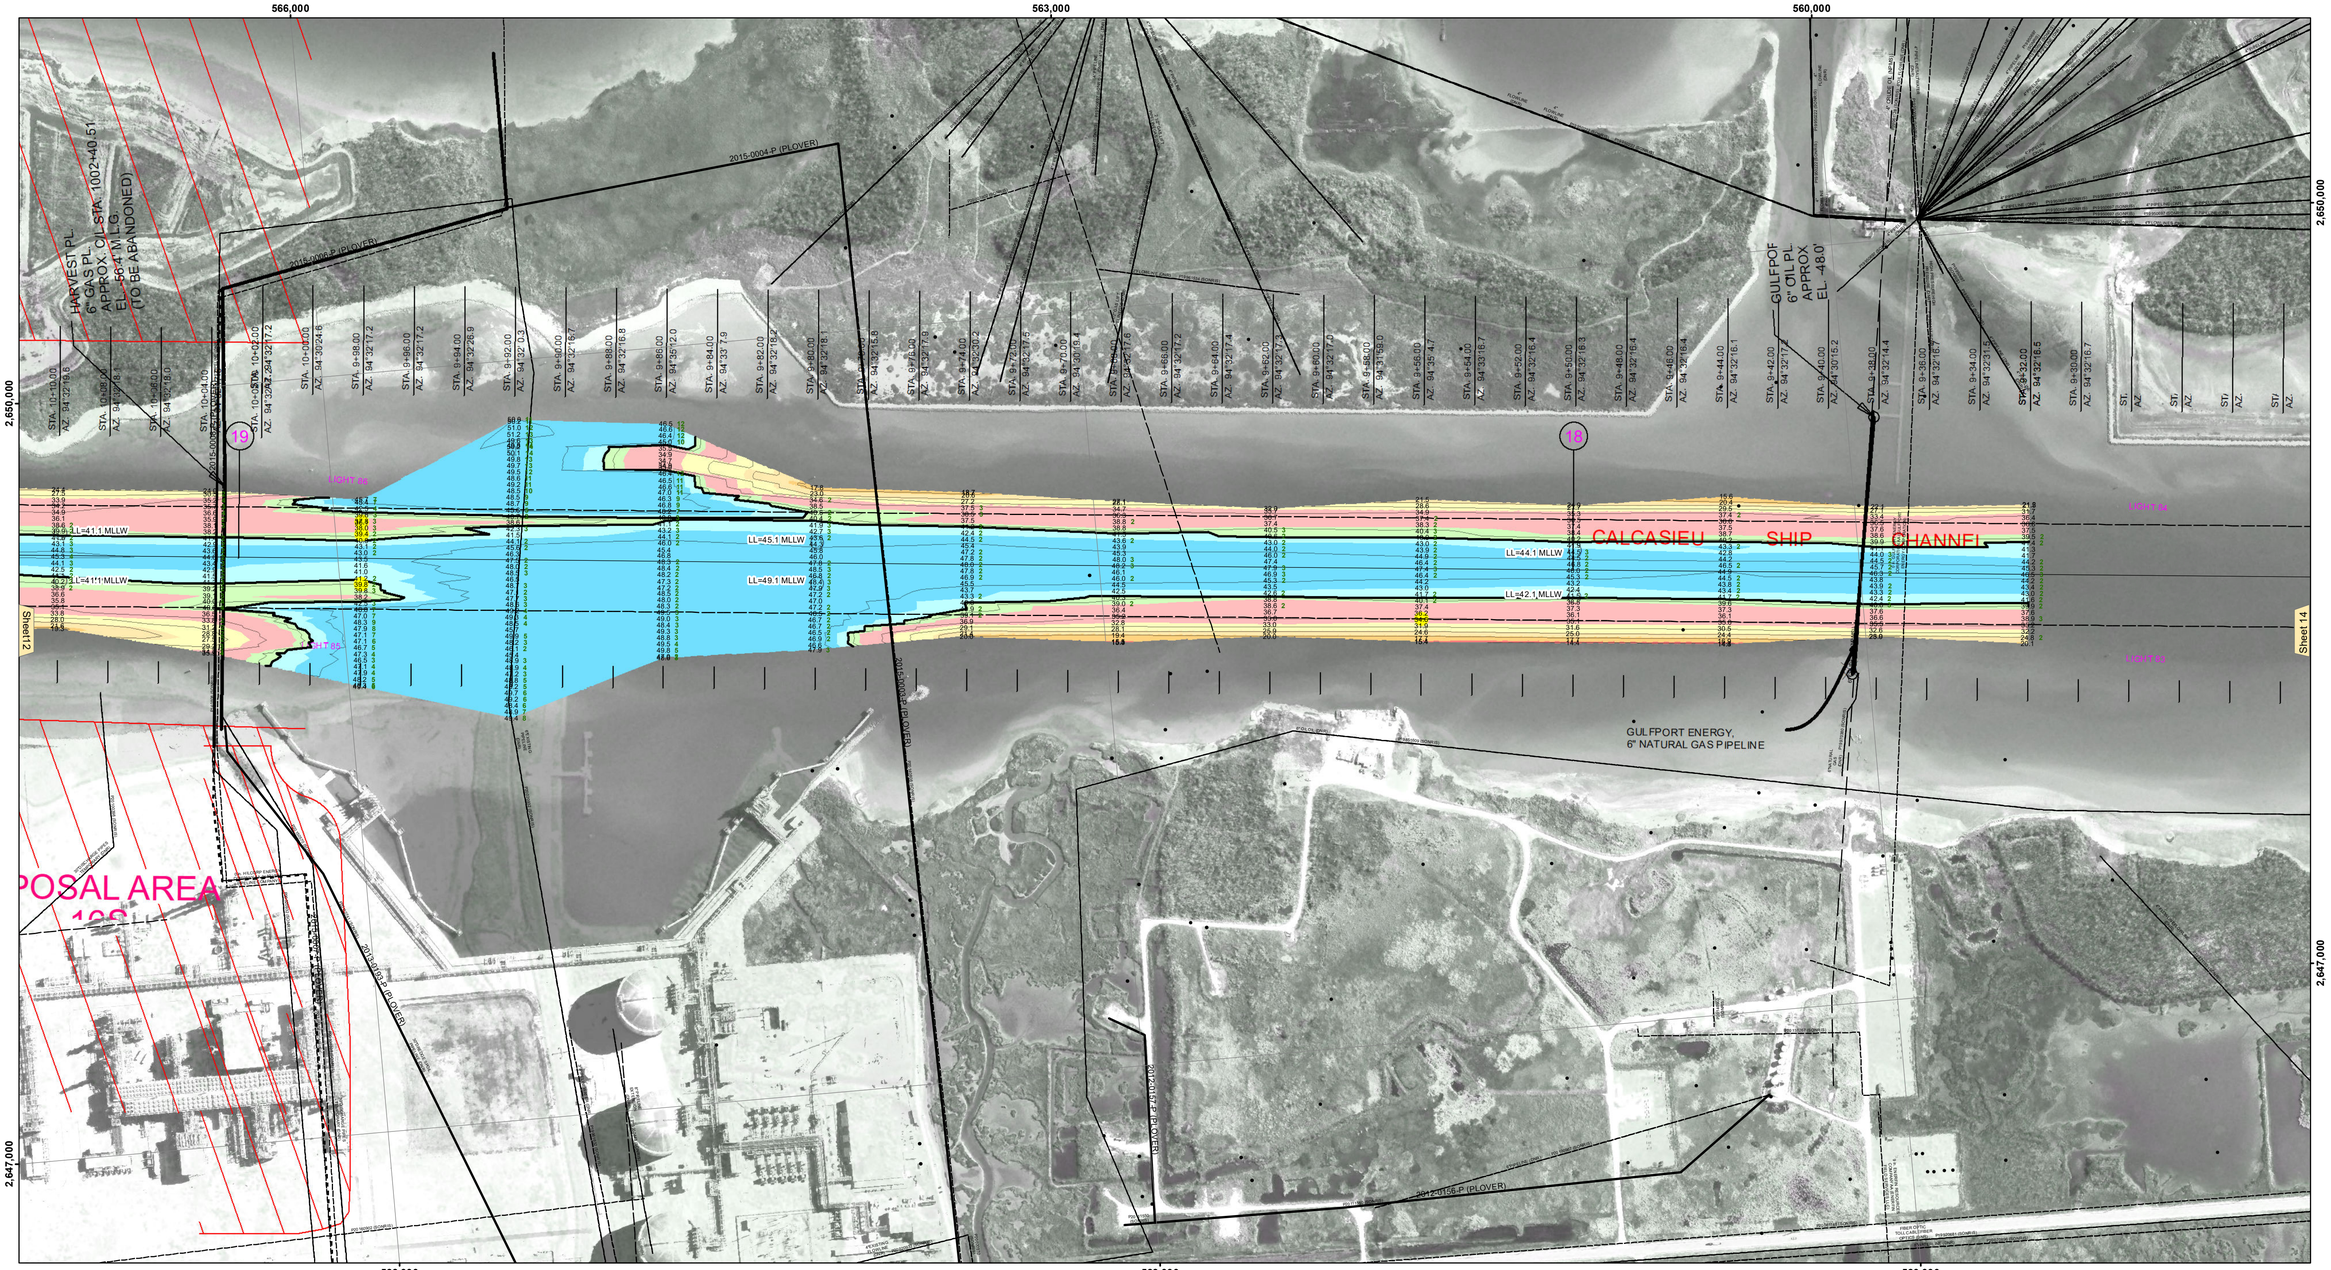

US Army Corps of Engineers
District: CEMVN

DISCLAIMER

Access Constraints: The United States Government furnishes this map and the data contained therein to the recipient with the understanding that the US Government makes no warranties, expressed, or implied concerning the accuracy, completeness, reliability, or suitability of this map or the data contained therein for any purpose. The recipient fully agrees not to represent these data to anyone as other than data furnished by the US Government and to indemnify the US Government from any and all claims arising from the use of these data by the recipient or others made thereof. These data belong to the Government. Therefore the recipient fully agrees not to represent these data to anyone as other than data furnished by the US Government and to indemnify the US Government from any and all claims arising from the use of these data to others without also transferring this Disclaimer.

Distribution Liability: The data represents the results of data collection and analysis performed for a particular purpose or activity and indicates the general existing conditions. As such, it is only valid for its intended use, content, time and accuracy. The recipient agrees to indemnify the U. S. Government for any of the application of the data for other than its intended purpose.

Data Constraints: Hydrographic survey data is subject to change and may not depict conditions at any time following the survey activity and natural shoaling and scouring processes. The U. S. Government makes no warranty regarding the survey data's depiction of the hydrographic conditions which exist after the date of publication. This data is intended for U. S. Army Corps of Engineers' internal use. Private commercial use of this data is strictly prohibited.

U.S. ARMY CORPRPS OF ENGINEERS
NEW ORLEANS DISTRICT

Surveyed By: SP,JS
Plotted By: BD
Checked By: AOJH

Submitted:
Recommended: Chief, Survey Section
Approved: Chief Waterways Maintenance Section

CALCASIEU SHIP CHANNEL
LOWER SHEET 13
CR_13_LWR_20240530_CS
30 May 2024

Sheet Reference Number
13 **of** 53

Revison Number:
4.2-20200420

VICINITY MAP

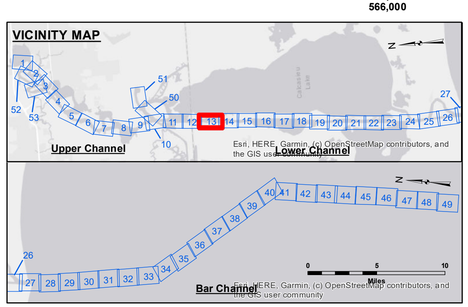

LEGEND

- Federal Navigation Channel
- Federal Navigation Center Line
- As-built Pipeline/Cable
- Unconfirmed Pipeline/Cable
- Project Depth Contour
- Cable Area
- Placement Area
- Anchorage Area
- Obstruction Point
- Wrecks-Submerged
- 3 Fluff Thickness (feet)*
- Shoalest Sounding**
- Beacon, General
- Red Navigation Buoy
- Green Navigation Buoy
- -16' and above
- -16' to -21'
- -21' to -26'
- -26' to -33'
- -33' to -39'
- -39' to -41'
- -41' to -43'
- -43' and below

Gage Reading: DM 86 VRN: 1.91 MLLW AVG.
Sea Conditions: CHOPPY
Vessel Name: M/V TECHE
Survey Type: CONDITION
Sounding Frequency***: LOW

Feet
0 400 800 1,200 1,600

NOTES:

Horizontal Coordinate System:
North American Datum of 1983 (NAD83), projected to the State Plane Coordinate System (SPCS), Louisiana South Zone. Distance units in U.S. Survey Feet.

Vertical Datum:
Soundings are shown in feet and indicate depths below Mean Lower Low Water Datum (MLLW).
Datum Relationships for gage 73595 as of December 2013:
0.0' NAVD88 (OPUS 2013) = 0.9' MLLW = 1.9' MLG or 0.0' MLLW = 1.0' MLG

Distances on the Calcasieu River are shown at 1 mile intervals.

The location of navigation aids are base on and provided by the U.S. Coast Guard and USACE survey crews.

2022 Aerial Photography data source: PAR LLC

Reference is N.O.A.A. Navigation Chart No. 11339.

* Difference between high and low frequency elevations where greater than 1.0'.

** Shoalest Sounding per Quarter per Reach.

*** High frequency (200 kHz) survey data represents the first signal return at a sounding location and will include suspended solids, known as "fluff", if present. Low frequency (20 kHz) survey data normally penetrates through this "fluff" layer to depict elevations of consolidated bottom material. Low frequency accuracies may vary depending on channel conditions and fathometer settings.