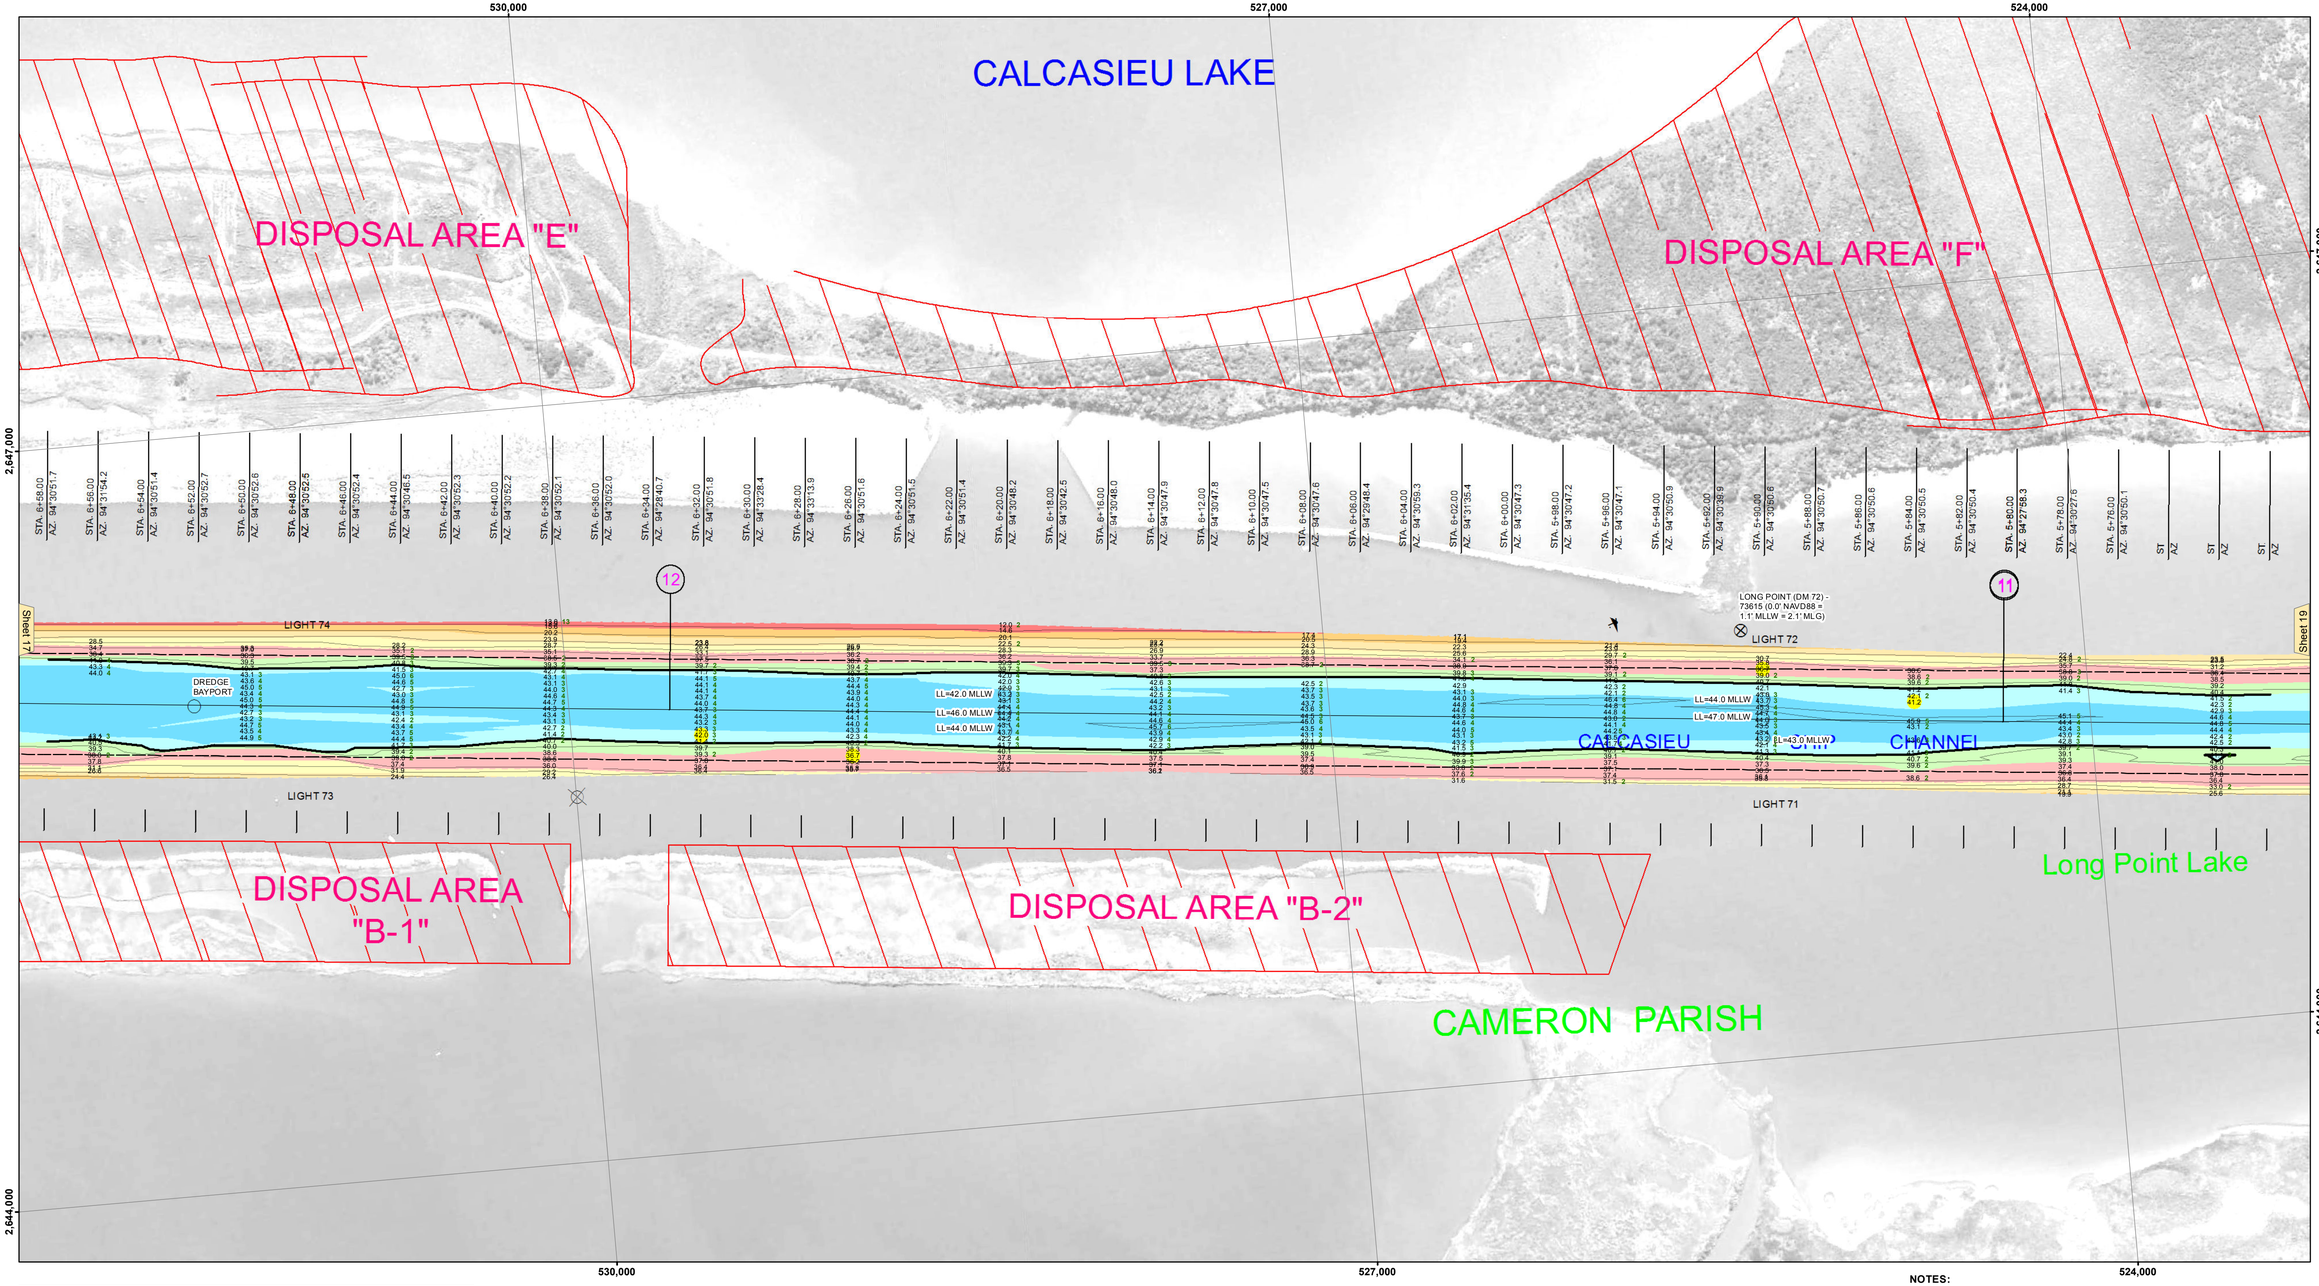

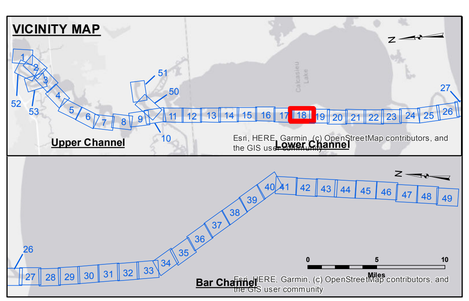

LEGEND

- Federal Navigation Channel
- Federal Navigation Center Line
- As-built Pipeline/Cable
- Unconfirmed Pipeline/Cable
- Project Depth Contour
- Cable Area
- Placement Area
- Anchorage Area
- Obstruction Point
- Wrecks-Submerged
- 3 Fluff Thickness (feet)*
- Shoalest Sounding**
- Beacon, General
- Red Navigation Buoy
- Green Navigation Buoy
- -16' and above
- -16' to -21'
- -21' to -26'
- -26' to -33'
- -33' to -39'
- -39' to -41'
- -41' to -43'
- -43' and below

Gage Reading:	DM 72: 2.0 MLLW
Sea Conditions:	CALM
Vessel Name:	M/V VALENTOUR
Survey Type:	CONDITION
Sounding Frequency***:	LOW

Feet
0 400 800 1,200 1,600

NOTES:
Horizontal Coordinate System:
North American Datum of 1983 (NAD83), projected to the State Plane Coordinate System (SPCS), Louisiana South Zone. Distance units in U.S. Survey Feet.

Vertical Datum:
Soundings are shown in feet and indicate depths below Mean Lower Low Water Datum (MLLW). Datum Relationships for gage 73615 as of December 2013:
0.0' NAVD88 (2009.55) = 1.1' MLLW = 2.1' MLG or 0.0' MLLW = 1.0' MLG

Distances on the Calcasieu River are shown at 1 mile intervals.

The location of navigation aids are base on and provided by the U.S. Coast Guard and USACE survey crews.

2015 Aerial Photography data source: NAIP

Reference is N.O.A.A. Navigation Chart No. 11339.

* Difference between high and low frequency elevations where greater than 1.0'.

** Shoalest Sounding per Quarter per Reach.

*** High frequency (200 kHz) survey data represents the first signal return at a sounding location and will include suspended solids, known as "fluff", if present. Low frequency (20 kHz) survey data normally penetrates through this "fluff" layer to depict elevations of consolidated bottom material. Low frequency accuracies may vary depending on channel conditions and fathometer settings.

US Army Corps of Engineers
District: CEMVN

DISCLAIMER
Access Constraints: The United States Government furnishes these data and information with the understanding that it is not guaranteed to be accurate, complete, timely, or suitable for any purpose. Users should be aware that changes may have occurred since these data were collected and that some files may no longer accurately depict surface conditions. Users should be familiar with the data collection methods and limitations before any data are used or relied upon. Users are encouraged to independently verify the information and the data furnished. The United States shall be under no liability for any deficiencies, inaccuracies or other conditions found in these data. Furthermore, the United States shall not be liable for damages resulting from the use of these data or information, nor shall the fact that data or information is made available constitute the basis for liability. These data belong to the Government. Therefore the recipient fully agrees not to represent these data to anyone as other than Government data. In no event shall the United States be used in any manner to imply endorsement of any commercial product or activity by the United States Government or the U.S. Army Corps of Engineers. These data are not to be used in any manner that would claim or suggest that the United States Government or the U.S. Army Corps of Engineers is liable for any activity involving these data or products derived from these data. The recipient agrees to indemnify the United States Government and the U.S. Army Corps of Engineers against any claims, costs, damages, losses, or liability arising from the recipient's possession or use of these data.

Distribution Liability: The data represents the results of data collection and analysis performed by the Corps of Engineers at a point in time. It is a snapshot of the dynamic coastal environment and indicates the general existing conditions. As such, it is only valid for its intended use, content, time and accuracy presented. The Corps of Engineers is not liable for misuse or misinterpretation of any of the application of the data for other than its intended purpose.

Data Constraints: Hydrographic survey data is subject to change over time due to environmental factors such as storms, seismic activity, and natural shoaling and scouring processes. The U. S. Government and the Corps of Engineers is not responsible for changes in the hydrographical conditions which develop after the date of publication. This data is intended for U. S. Army Corps of Engineers' internal use. Project maintained based on daily update.

U.S. ARMY CORPS OF ENGINEERS
NEW ORLEANS DISTRICT

Surveyed By:	Plotted By:	Checked By:
RY-LA/ADAMS	AO	AO

Submitted:
Recommended: Chief, Survey Section
Approved: Chief, Waterways Maintenance Section

CALCASIEU SHIP CHANNEL
LOWER SHEET 18
CR_18_LWR_20201006_PR
06 October 2020

Sheet Reference Number
18 of 53

Revison Number:
4.1-20191105