524,000 521,000 2,647,000 518,000

2,647,000

DISPOSAL AREA "F"

DISPOSAL AREA "F"

LONG POINT (DM 72) - 73615 (0.0' NAVD88 = 1.1' MLLW = 2.1' MLG)

LIGHT 72

LIGHT 71

LIGHT 70

LIGHT 69

SHIP CHANNEL

Long Point Lake

Sheet 18

Sheet 20

2,644,000

524,000 521,000 518,000

VICINITY MAP

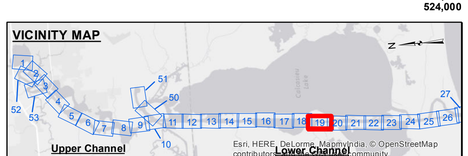

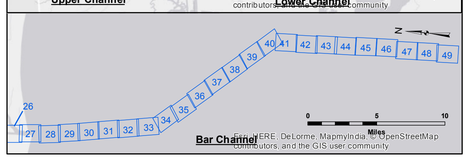

LEGEND

- Federal Navigation Channel
- Federal Navigation Center Line
- As-built Pipeline/Cable
- Unconfirmed Pipeline/Cable
- Project Depth Contour
- Cable Area
- Placement Area
- Anchorage Area
- Obstruction Point
- Wrecks-Submerged
- Borrow Area
- Shoalest Sounding**
- Beacon, General
- Red Navigation Buoy
- Green Navigation Buoy
- -15' and above
- -15' to -20'
- -20' to -25'
- -25' to -32'
- -32' to -38'
- -38' to -40'
- -40' to -42'
- -42' and below

Gage Reading: LIGHT 72: 2.0 MLG
Sea Conditions: CALM
Vessel Name: M/V LAFOURCHE
Survey Type: CONDITION
Sounding Frequency***: LOW

Feet
0 400 800 1,200 1,600

NOTES:

Horizontal Coordinate System:
North American Datum of 1983 (NAD83), projected to the State Plane Coordinate System (SPCS), Louisiana South Zone. Distance units in U.S. Survey Feet.

Vertical Datum:
Soundings are shown in feet and indicate depths below Mean Low Gulf Datum (MLG).
Datum Relationships for gage 73615 as of December 2013:
0.0' NAVD88 (2009.55) = 1.1' MLLW = 2.1' MLG or 0.0' MLLW = 1.0' MLG

Distances on the Calcasieu River are shown at 1 mile intervals.

The location of navigation aids are base on and provided by the U.S. Coast Guard and USACE survey crews.

2010 Aerial Photography data source: NAIP

Reference is N.O.A.A. Navigation Chart No. 11339.

** Shoalest Sounding per Quarter per Reach.

*** High frequency (200 kHz) survey data represents the first signal return at a sounding location and will include suspended solids, known as "fluff", if present. Low frequency (20 kHz) survey data normally penetrates through this "fluff" layer to depict elevations of consolidated bottom material. Low frequency accuracies may vary depending on channel conditions and fathometer settings.

US Army Corps of Engineers
District: CEMVN

DISCLAIMER
Access Constraints: The United States Government furnishes this map and the data furnished on an "as is" basis and the user by understanding that the US Government makes no warranties, expressed, or implied concerning the accuracy, completeness, reliability, or suitability of this map or the data furnished. The user agrees not to represent these data to anyone as other than data furnished by the US Government. Therefore the recipient fully agrees not to represent these data to anyone as other than data furnished by the US Government. The recipient shall make these data to others without also transferring this Disclaimer.

Distribution Liability: The data represents the results of data collection and analysis performed for a particular purpose and indicates the general existing conditions. As such it is only valid for its intended uses, content, time and accuracy. The user assumes all responsibility for the misuse or modification of any of the application of the data for other than its intended purpose.

Data Constraints: Hydrographic survey data is subject to change due to environmental conditions such as storms, sediment transport activity and natural shoaling and scouring processes. The U. S. Government assumes no responsibility for changes occurring in the hydrographical conditions which it renders after the date of publication. This data is intended for U. S. Army Corps of Engineers' internal use. Private commercial use of this data is prohibited.

U.S. ARMY CORPS OF ENGINEERS
NEW ORLEANS DISTRICT

Submitted:	Surveyed By: JH, SPS	Drafted By: BTD	Checked By: TAF
Recommended: Chief, Survey Section			
Approved: Chief, Waterways Maintenance Section			

CALCASIEU SHIP CHANNEL
LOWER SHEET 19
CR_19_LWR_20150127
27 January 2015

Sheet Reference Number
19 **of** 53

Revison Number:
3.6.1-20140429