476,000 473,000 470,000

2,644,000 2,641,000

5104+00.00 5106+00.00 5108+00.00 5110+00.00 5112+00.00 5114+00.00 5116+00.00 5118+00.00 5120+00.00 5122+00.00 5124+00.00 5126+00.00 5128+00.00 5130+00.00 5132+00.00 5134+00.00 5136+00.00 5138+00.00 5140+00.00 5142+00.00 5144+00.00 5146+00.00 5148+00.00 5150+00.00 5152+00.00 5154+00.00 5156+00.00 5158+00.00 5160+00.00 5162+00.00 5164+00.00 5166+00.00 5168+00.00 5170+00.00 5172+00.00 5174+00.00 5176+00.00 5178+00.00 5180+00.00 5182+00.00 5184+00.00 5186+00.00 5188+00.00 5190+00.00 5192+00.00

CALCASIEU PASS

U.S. Coast Guard

telephone cable

LIGHT 50

FRONT RANGE

CAMERON (0.0' GAGE
-0.39' NAVD88 = 0.91'
MLLW = 1.91' MLG)

P.I. 5+51.7

Jeff Davis Elec.


Sheet 25

Sheet 27

Office of Coast Survey, National Oceanic and Atmospheric Administration (NOAA), U.S. Department of Commerce

473,000 470,000 467,000

VICINITY MAP

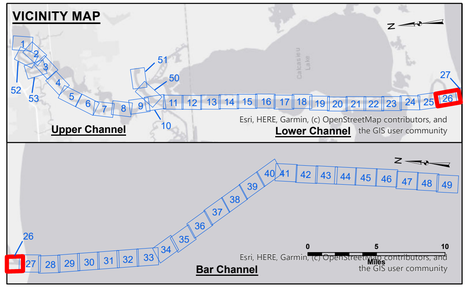

LEGEND

- Federal Navigation Channel
- Federal Navigation Center Line
- As-built Pipeline/Cable
- Unconfirmed Pipeline/Cable
- Project Depth Contour
- Cable Area
- Placement Area
- Anchorage Area
- Obstruction Point
- Wrecks-Submerged
- 3 Fluff Thickness (feet)*
- Shoalest Sounding**
- Beacon, General
- Red Navigation Buoy
- Green Navigation Buoy
- -16' and above
- -16' to -21'
- -21' to -26'
- -26' to -33'
- -33' to -39'
- -39' to -41'
- -41' to -43'
- -43' and below

N E S W

Feet
0 400 800 1,200 1,600

Gage Reading: CAMERON VRN: 2.34 MLLW AVG.
Sea Conditions: CALM
Vessel Name: OB-189
Survey Type: CONDITION
Sounding Frequency***: LOW

NOTES:

Horizontal Coordinate System:
North American Datum of 1983 (NAD83), projected to the State Plane Coordinate System (SPCS), Louisiana South Zone. Distance units in U.S. Survey Feet.

Vertical Datum:
Soundings are shown in feet and indicate depths below Mean Lower Low Water Datum (MLLW).
Datum Relationships for gage 73650 as of December 2013:
0.0' NAVD88 (2009.55) = 1.3' MLLW = 2.3' MLG or 0.0' MLLW = 1.0' MLG

Distances on the Calcasieu River are shown at 1 mile intervals.

The location of navigation aids are base on and provided by the U.S. Coast Guard and USACE survey crews.

Aerial Photography data source: BUMP 2026 (DOQQ 1998 in transparent green)

Reference is N.O.A.A. Navigation Chart No. 11339.

* Difference between high and low frequency elevations where greater than 1.0'.

** Shoalest Sounding per Quarter per Reach.

*** High frequency (200 kHz) survey data represents the first signal return at a sounding location and will include suspended solids, known as "fluff", if present. Low frequency (20 kHz) survey data normally penetrates through this "fluff" layer to depict elevations of consolidated bottom material. Low frequency accuracies may vary depending on channel conditions and fathometer settings.

US Army Corps of Engineers
District: CEMVN

Distribution Liability: The data represents the results of data processing and interpretation performed by USACE engineers activity and indicates the general existing conditions. As such it is only valid for its intended use, content, time and accuracy of the application of the data for other than its intended purpose.

Data Constraints: Hydrographic survey data is subject to change due to environmental conditions which occur after the date of the hydrographical conditions which develop after the date of publication. This data is intended for U.S. Army Corps of Engineers' internal use. Private or commercial use is prohibited.

DISCLAIMER
Access Constraints: The United States Government furnishes this data without warranty of any kind and expresses no understanding that the US Government makes no warranties, expressed, or implied concerning the accuracy, completeness, reliability, or suitability of this data or any of the information and the data furnished. The United States shall be held harmless from any liability resulting from improper use made thereof. These data belong to the Government. Therefore the recipient fully agrees not to represent these data to anyone as other than data received from the Government. Any reproduction of these data to others without also transferring this Disclaimer.

The information depicted on this map represents the results of a survey conducted on the date indicated and can only be considered as representative of general conditions existing at that time.

U.S. ARMY CORPS OF ENGINEERS
NEW ORLEANS DISTRICT

Surveyed By:	SP_JS
Plotted By:	BD
Checked By:	AOJH

Submitted:
Recommended: Chief, Survey Section
Approved: Chief, Waterways Maintenance Section

CALCASIEU SHIP CHANNEL
GAP SHEET 26
CR_26_GAP_20260601_CS
01 June 2026

Sheet Reference Number
26 of 53

Revison Number:
5.26.05.21-5.26.05.21