CAMERON PARISH

GULF OF MEXICO

SITE NO. 1

DISPOSAL AREA

Calcasieu Channel Lighted Buoy 38

Calcasieu Channel Lighted Buoy 37

Calcasieu Channel Lighted Buoy 35

WILLIAMS-TRANSCO PIPELINE

16" GAS

8" G

446,000 443,000 440,000 437,000

2,647,000 2,644,000 2,641,000

Sheet 29 Sheet 31

VICINITY MAP

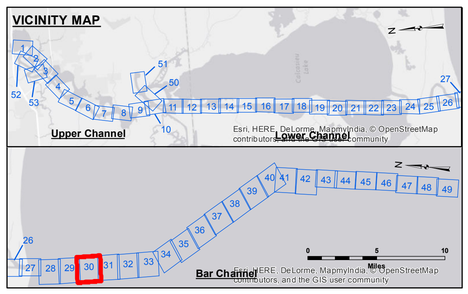

LEGEND

- Federal Navigation Channel
- Federal Navigation Center Line
- As-built Pipeline/Cable
- Unconfirmed Pipeline/Cable
- Project Depth Contour
- Cable Area
- Placement Area
- Anchorage Area
- Obstruction Point
- Wrecks-Submerged
- Borrow Area
- Shoalest Sounding**
- Beacon, General
- Red Navigation Buoy
- Green Navigation Buoy
- -15' and above
- -15' to -20'
- -20' to -25'
- -25' to -32'
- -32' to -38'
- -38' to -40'
- -40' to -42'
- -42' and below

Gage Reading: CAMERON: 2.13 MLG
Sea Conditions: CALM
Vessel Name: M/V TECHE
Survey Type: CONDITION
Sounding Frequency***: LOW

Feet
0 400 800 1,200 1,600

NOTES:

Horizontal Coordinate System:
North American Datum of 1983 (NAD83), projected to the State Plane Coordinate System (SPCS), Louisiana South Zone. Distance units in U.S. Survey Feet.

Vertical Datum:
Soundings are shown in feet and indicate depths below Mean Low Gulf Datum (MLG).
Datum Relationships for gage 73650 as of December 2013:
0.0' NAVD88 (2009.55) = 1.3' MLLW = 2.3' MLG or 0.0' MLLW = 1.0' MLG

Distances on the Calcasieu River are shown at 1 mile intervals.

The location of navigation aids are base on and provided by the U.S. Coast Guard and USACE survey crews.

2010 Aerial Photography data source: NAIP

Reference is N.O.A.A. Navigation Chart No. 11339.

** Shoalest Sounding per Quarter per Reach.

*** High frequency (200 kHz) survey data represents the first signal return at a sounding location and will include suspended solids, known as "fluff", if present. Low frequency (20 kHz) survey data normally penetrates through this "fluff" layer to depict elevations of consolidated bottom material. Low frequency accuracies may vary depending on channel conditions and fathometer settings.

US Army Corps of Engineers
District: CEMVN

DISCLAIMER
Access Constraints: The United States Government furnishes these data and information with the understanding that the US Government makes no warranties, expressed, or implied concerning the accuracy, completeness, reliability, or suitability for any particular purpose of the information and the data furnished. The United States shall be under no liability whatsoever to any individual or party for any reason or cause. By receiving these data, the recipient fully agrees not to represent these data to anyone as other than government data and to hold harmless the United States for any damages resulting therefrom. Use Constraints: The United States Government requires the following credit be displayed on any printed or electronic products using these data: "Products derived from U.S. Army Corps of Engineers' data." Distribution Liability: The data represents the results of data collection and analysis performed by the Corps of Engineers activity and indicates the general existing conditions. As such, it is only valid for its intended use, context, time and accuracy and is not to be used for any purpose other than its intended purpose.
Data Constraints: Hydrographic survey data is subject to change due to natural and man-induced processes. The date of the survey activity and natural shoaling and scouring processes. The U. S. Government assumes no responsibility for changes made to the hydrographical conditions which develop after the date of publication. This data is intended for U. S. Army Corps of Engineers' internal use. Reuse beyond intended purpose is at user's risk.

U.S. ARMY CORPS OF ENGINEERS
NEW ORLEANS DISTRICT

Submitted:	Surveyed By: SR_JH	Plotted By: BTD	Checked By: TAF
Recommended: Chief, Survey Section			
Approved: Chief, Waterways Maintenance Section			

CALCASIEU SHIP CHANNEL
BAR SHEET 30
CR_30_BARX_20150813
13 August 2015

Sheet Reference Number
30 of 53

Revison Number:
3.8.0-20150202