CAMERON PARISH

GULF OF MEXICO

SITE NO. 2

DISPOSAL AREA

800'

2000'

LL=44.3
MLLW

LT 12

LT 11

-17

-18

386,000 2,674,000 383,000 2,677,000 380,000

2,671,000 2,677,000 377,000

Sheet 38 Sheet 40

STA. 800+00.00 AZ. 231°39' 5.0
STA. 802+00.00 AZ. 231°39' 6.9
STA. 804+00.00 AZ. 231°39' 8.3
STA. 806+00.00 AZ. 231°39' 7.6
STA. 808+00.00 AZ. 231°39' 6.9
STA. 810+00.00 AZ. 231°39' 8.3
STA. 812+00.00 AZ. 231°39' 8.1
STA. 814+00.00 AZ. 231°39' 9.8
STA. 816+00.00 AZ. 231°39' 10.5
STA. 818+00.00 AZ. 231°39' 11.3
STA. 820+00.00 AZ. 231°39' 12.0
STA. 822+00.00 AZ. 231°39' 12.7
STA. 824+00.00 AZ. 231°39' 13.4
STA. 826+00.00 AZ. 231°39' 14.1
STA. 828+00.00 AZ. 231°39' 14.8
STA. 830+00.00 AZ. 231°39' 15.4
STA. 832+00.00 AZ. 231°39' 16.1
STA. 834+00.00 AZ. 231°39' 16.8
STA. 836+00.00 AZ. 231°39' 17.5
STA. 838+00.00 AZ. 231°39' 18.2
STA. 840+00.00 AZ. 231°39' 18.9
STA. 842+00.00 AZ. 231°39' 19.6
STA. 844+00.00 AZ. 231°39' 20.3
STA. 846+00.00 AZ. 231°39' 21.0
STA. 848+00.00 AZ. 231°39' 21.7
STA. 850+00.00 AZ. 231°39' 22.4
STA. 852+00.00 AZ. 231°39' 23.1
STA. 854+00.00 AZ. 231°39' 23.8
STA. 856+00.00 AZ. 231°39' 24.5
STA. 858+00.00 AZ. 231°39' 25.2
STA. 860+00.00 AZ. 231°39' 25.9
STA. 862+00.00 AZ. 231°39' 26.6
STA. 864+00.00 AZ. 231°39' 27.3
STA. 866+00.00 AZ. 231°39' 28.1
STA. 868+00.00 AZ. 231°39' 28.8
STA. 870+00.00 AZ. 231°39' 29.6
STA. 872+00.00 AZ. 231°39' 30.3
STA. 874+00.00 AZ. 231°39' 31.0
STA. 876+00.00 AZ. 231°39' 31.7
STA. 878+00.00 AZ. 231°39' 32.4
STA. 880+00.00 AZ. 231°39' 33.1
STA. 882+00.00 AZ. 231°39' 33.8
STA. 884+00.00 AZ. 231°39' 34.5
STA. 886+00.00 AZ. 231°39' 35.2
STA. 888+00.00 AZ. 231°39' 35.9

VICINITY MAP

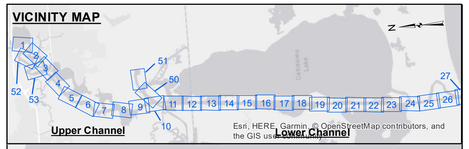

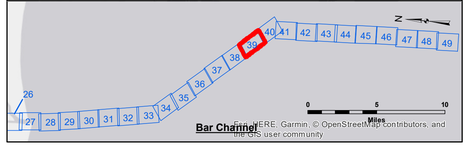

LEGEND

- Federal Navigation Channel
- Federal Navigation Center Line
- As-built Pipeline/Cable
- Unconfirmed Pipeline/Cable
- Project Depth Contour
- Cable Area
- Placement Area
- Anchorage Area
- Obstruction Point
- Wrecks-Submerged
- 3 Fluff Thickness (feet)*
- Shoalest Sounding**
- Beacon, General
- Red Navigation Buoy
- Green Navigation Buoy
- -16' and above
- -16' to -21'
- -21' to -26'
- -26' to -33'
- -33' to -39'
- -39' to -41'
- -41' to -43'
- -43' and below

Gage Reading:	CAMERON: 1.7 MLLW
Sea Conditions:	CALM
Vessel Name:	lafourche
Survey Type:	CONDITION
Sounding Frequency***:	LOW

Feet
0 400 800 1,200 1,600

NOTES:

Horizontal Coordinate System:
North American Datum of 1983 (NAD83), projected to the State Plane Coordinate System (SPCS), Louisiana South Zone. Distance units in U.S. Survey Feet.

Vertical Datum:
Soundings are shown in feet and indicate depths below Mean Lower Low Water Datum (MLLW). Datum Relationships for gage 73650 as of December 2013:
0.0' NAVD88 (2009.55) = 1.3' MLLW = 2.3' MLG or 0.0' MLLW = 1.0' MLG

Distances on the Calcasieu River are shown at 1 mile intervals.

The location of navigation aids are base on and provided by the U.S. Coast Guard and USACE survey crews.

2015 Aerial Photography data source: NAIP

Reference is N.O.A.A. Navigation Chart No. 11339.

* Difference between high and low frequency elevations where greater than 1.0'.

** Shoalest Sounding per Quarter per Reach.

*** High frequency (200 kHz) survey data represents the first signal return at a sounding location and will include suspended solids, known as "fluff", if present. Low frequency (20 kHz) survey data normally penetrates through this "fluff" layer to depict elevations of consolidated bottom material. Low frequency accuracies may vary depending on channel conditions and fathometer settings.

US Army Corps of Engineers
District: CEMVN

DISCLAIMER
Access Constraints: The United States Government furnishes this map "as is" and makes no warranty, express or implied concerning the accuracy, completeness, reliability, or suitability of information and the data furnished. The United States shall be under no liability whatsoever to any person by reason of any use made thereof. These data belong to the Government. Therefore the recipient fully agrees not to represent these data to anyone as other than Government data. The recipient agrees to hold blameless the Government for all damages resulting from the use of these data to others without also transferring this Disclaimer.

Distribution Liability: The data represents the results of data collection efforts at a point in time and reflects that activity and indicates the general existing conditions. As such, it is only valid for its intended use, content, time and accuracy of the survey. The user is responsible for the verification of any of the application of the data for other than its intended purpose.

Data Constraints: Hydrographic survey data is subject to change over time due to environmental factors such as storm activity and natural shoaling and scouring processes. The U. S. Government is not responsible for changes that may occur in the hydrographical conditions which develop after the date of publication. This data is intended for U. S. Army Corps of Engineers' internal use. Project maintained based on daily quick.

U.S. ARMY CORPS OF ENGINEERS
NEW ORLEANS DISTRICT

	Surveyed By:	Plotted By:	Checked By:
	PS,JH	AO	AO

Submitted: _____

Recommended: Chief, Survey Section _____

Approved: Chief, Waterways Maintenance Section _____

CALCASIEU SHIP CHANNEL
BAR SHEET 39
CR_39_BAR_20180424_BD
24 April 2018

Sheet Reference Number
39 **of** 53

Revison Number:
3.12-20160811