317,000 314,000 311,000

2,680,000 2,677,000

STA. 1488+00.00 STA. 1490+00.00 STA. 1492+00.00 STA. 1494+00.00 STA. 1496+00.00 AZ. 268°59'22.8 STA. 1498+00.00 AZ. 268°59'22.9 STA. 1500+00.00 STA. 1502+00.00 STA. 1504+00.00 STA. 1506+00.00 STA. 1508+00.00 STA. 1510+00.00 AZ. 268°59'23.0 STA. 1512+00.00 STA. 1514+00.00 STA. 1516+00.00 STA. 1518+00.00 STA. 1520+00.00 STA. 1522+00.00 STA. 1524+00.00 AZ. 268°59'23.1 STA. 1526+00.00 STA. 1528+00.00 AZ. 268°59'23.2 STA. 1530+00.00 STA. 1532+00.00 STA. 1534+00.00 STA. 1536+00.00 STA. 1538+00.00 STA. 1540+00.00 AZ. 268°59'23.3 STA. 1542+00.00 STA. 1544+00.00 STA. 1546+00.00 STA. 1548+00.00 STA. 1550+00.00 STA. 1552+00.00 STA. 1554+00.00 AZ. 268°59'23.4 STA. 1556+00.00 STA. 1558+00.00 AZ. 268°59'23.5 STA. 1560+00.00 STA. 1562+00.00 STA. 1564+00.00 STA. 1566+00.00 STA. 1568+00.00 AZ. 268°59'23.6 STA. 1570+00.00 STA. 1572+00.00 STA. 1574+00.00 STA. 1576+00.00 STA. 1578+00.00

LT BUOY 2

LL=48.3 MLLW

LL=50.3 MLLW

LL=49.3 MLLW

LL=53.3 MLLW

LL=54.3 MLLW


LL=53.3 MLLW

Sheet 47

Sheet 49

Office of Coast Survey National Oceanic and Atmospheric Administration (NOAA) U.S. Department of Commerce

VICINITY MAP

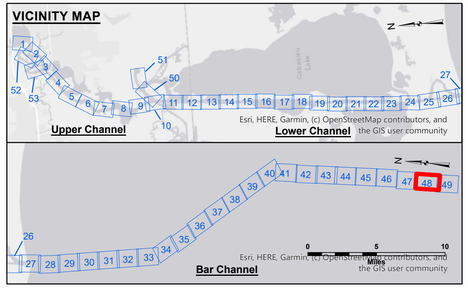

LEGEND

- Federal Navigation Channel
- Federal Navigation Center Line
- As-built Pipeline/Cable
- Unconfirmed Pipeline/Cable
- Project Depth Contour
- Cable Area
- Placement Area
- Anchorage Area
- Obstruction Point
- Wrecks-Submerged
- 3 Fluff Thickness (feet)*
- Shoalest Sounding**
- Beacon, General
- Red Navigation Buoy
- Green Navigation Buoy
- -16' and above
- -16' to -21'
- -21' to -26'
- -26' to -33'
- -33' to -39'
- -39' to -41'
- -41' to -43'
- -43' and below

N E S W

Gage Reading: CAMERON: 1.71 MLLW AVG.
Sea Conditions: CALM
Vessel Name: M/V TECHE
Survey Type: CONDITION
Sounding Frequency***: LOW

Feet
0 400 800 1,200 1,600

NOTES:

Horizontal Coordinate System:
North American Datum of 1983 (NAD83), projected to the State Plane Coordinate System (SPCS), Louisiana South Zone. Distance units in U.S. Survey Feet.

Vertical Datum:
Soundings are shown in feet and indicate depths below Mean Lower Low Water Datum (MLLW).
Datum Relationships for gage 73650 as of December 2013:
0.0' NAVD88 (2009.55) = 1.3' MLLW = 2.3' MLG or 0.0' MLLW = 1.0' MLG

Distances on the Calcasieu River are shown at 1 mile intervals.

The location of navigation aids are base on and provided by the U.S. Coast Guard and USACE survey crews.

Aerial Photography data source: BUMP 2026 (DOQQ 1998 in transparent green)

Reference is N.O.A.A. Navigation Chart No. 11339.

* Difference between high and low frequency elevations where greater than 1.0'.

** Shoalest Sounding per Quarter per Reach.

*** High frequency (200 kHz) survey data represents the first signal return at a sounding location and will include suspended solids, known as "fluff", if present. Low frequency (20 kHz) survey data normally penetrates through this "fluff" layer to depict elevations of consolidated bottom material. Low frequency accuracies may vary depending on channel conditions and fathometer settings.

US Army Corps of Engineers
District: CEMVN

DISCLAIMER
Access Constraints: The United States Government furnishes these data and information with the understanding that the US Government makes no warranties, expressed, or implied concerning the accuracy, completeness, reliability, or suitability for any particular purpose of the information and the data furnished. The United States shall be under no liability whatsoever to any individual or party for any reason made thereof. These data belong to the Government. Therefore the recipient fully agrees not to represent these data to anyone as other than Government data. Any risk associated with the use of these data to others without also transferring this Disclaimer.

The information depicted on this map represents the results of a survey conducted on the date indicated and can only be considered to represent the general conditions existing at that time.

Distribution Liability: The data represents the results of data collected by the United States Army Corps of Engineers activity and indicates the general existing conditions. As such, it is only valid for its intended use, content, time and accuracy of survey. The Government assumes no liability for the use of any of the application of the data for other than its intended purpose.

Data Constraints: Hydrographic survey data is subject to change and should be used with caution after the date of survey. Refer to the hydrographical conditions which develop after the date of publication. This data is intended for U.S. Army Corps of Engineers' internal use. Private or commercial use of any survey work is

U.S. ARMY CORPS OF ENGINEERS
NEW ORLEANS DISTRICT

Surveyed By: SP_JS
Plotted By: BD
Checked By: AOJH

Submitted: _____
Recommended: Chief, Survey Section _____
Approved: Chief, Waterways Maintenance Section _____

CALCASIEU SHIP CHANNEL
BAR SHEET 48
CR_48_BAR_20260905_CS
05 September 2026

Sheet Reference Number
48 **of** 53

Revison Number:
5.26.07.27-5.26.07.27