
311,000 308,000 305,000

2,680,000 2,677,000

STA. 1564+00.00
STA. 1566+00.00
STA. 1568+00.00
AZ. 268°59'23.6
STA. 1570+00.00
STA. 1572+00.00
STA. 1574+00.00
STA. 1576+00.00
STA. 1578+00.00
STA. 1580+00.00
STA. 1582+00.00
STA. 1584+00.00
AZ. 268°59'23.7
STA. 1586+00.00
STA. 1588+00.00
-32
1597+68
SEABUOY
Sheet 48
Sheet 50

Office of Coast Survey National Oceanic and Atmospheric Administration (NOAA) U.S. Department of Commerce

VICINITY MAP

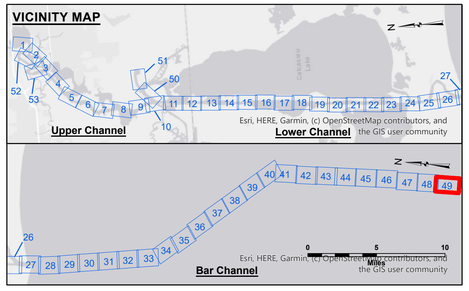

LEGEND

- Federal Navigation Channel
- Federal Navigation Center Line
- As-built Pipeline/Cable
- Unconfirmed Pipeline/Cable
- Project Depth Contour
- Cable Area
- Placement Area
- Anchorage Area
- Obstruction Point
- Wrecks-Submerged
- 3 Fluff Thickness (feet)*
- Shoalest Sounding**
- Beacon, General
- Red Navigation Buoy
- Green Navigation Buoy
- -16' and above
- -16' to -21'
- -21' to -26'
- -26' to -33'
- -33' to -39'
- -39' to -41'
- -41' to -43'
- -43' and below

Gage Reading:	CAMERON: 1.71 MLLW AVG.
Sea Conditions:	CALM
Vessel Name:	M/V TECHE
Survey Type:	CONDITION
Sounding Frequency***:	LOW

Feet
0 400 800 1,200 1,600

NOTES:
Horizontal Coordinate System:
North American Datum of 1983 (NAD83), projected to the State Plane Coordinate System (SPCS), Louisiana South Zone. Distance units in U.S. Survey Feet.

Vertical Datum:
Soundings are shown in feet and indicate depths below Mean Lower Low Water Datum (MLLW).
Datum Relationships for gage 73650 as of December 2013:
0.0' NAVD88 (2009.55) = 1.3' MLLW = 2.3' MLG or 0.0' MLLW = 1.0' MLG

Distances on the Calcasieu River are shown at 1 mile intervals.

The location of navigation aids are base on and provided by the U.S. Coast Guard and USACE survey crews.

Aerial Photography data source: BUMP 2026 (DOQQ 1998 in transparent green)

Reference is N.O.A.A. Navigation Chart No. 11339.

* Difference between high and low frequency elevations where greater than 1.0'.

** Shoalest Sounding per Quarter per Reach.

*** High frequency (200 kHz) survey data represents the first signal return at a sounding location and will include suspended solids, known as "fluff", if present. Low frequency (20 kHz) survey data normally penetrates through this "fluff" layer to depict elevations of consolidated bottom material. Low frequency accuracies may vary depending on channel conditions and fathometer settings.

US Army Corps of Engineers
District: CEMVN

DISCLAIMER
Access Constraints: The United States Government furnishes these data to be used solely at the user's own risk and the user expressly understanding that the US Government makes no warranties, expressed, or implied concerning the accuracy, completeness, reliability, usability, or suitability for any particular purpose of the information and the data furnished. The United States shall be under no liability whatsoever to any individual or group entity for any claim made thereof. These data belong to the Government. Therefore the recipient fully agrees not to represent these data to anyone as other than Government-furnished data. The recipient shall not transfer these data to others without also transferring this Disclaimer.

Distribution Liability: The data represents the results of data collection conducted by a specific US Army Corps of Engineers activity and indicates the general existing conditions. As such, it is only valid for its intended use, content, time and accuracy as determined by the collecting activity. The Government is not liable for any of the application of the data for other than its intended purpose.

Data Constraints: Hydrographic survey data is subject to change due to environmental processes such as sedimentation, storm activity and natural shoaling and scouring processes. The U. S. Army Corps of Engineers cannot accept responsibility for changes in the hydrographical conditions which develop after the date of publication. This data is intended for U. S. Army Corps of Engineers' internal use. Private use is restricted and anything used for

The information depicted on this map represents the results of a survey conducted on the date indicated and can only be considered to represent the general conditions existing at that time.

U.S. ARMY CORPRS OF ENGINEERS
NEW ORLEANS DISTRICT

Submitted:		Surveyed By: SP_JS	
		Plotted By: BD	
Recommended:	Chief, Survey Section		
Approved:	Chief, Waterways Maintenance Section	Checked By: AOJH	

CALCASIEU SHIP CHANNEL
BAR SHEET 49
CR_49_BAR_20260905_CS
05 September 2026

Sheet Reference Number
49 of 53

Revison Number:
5.26.07.27-5.26.07.27