
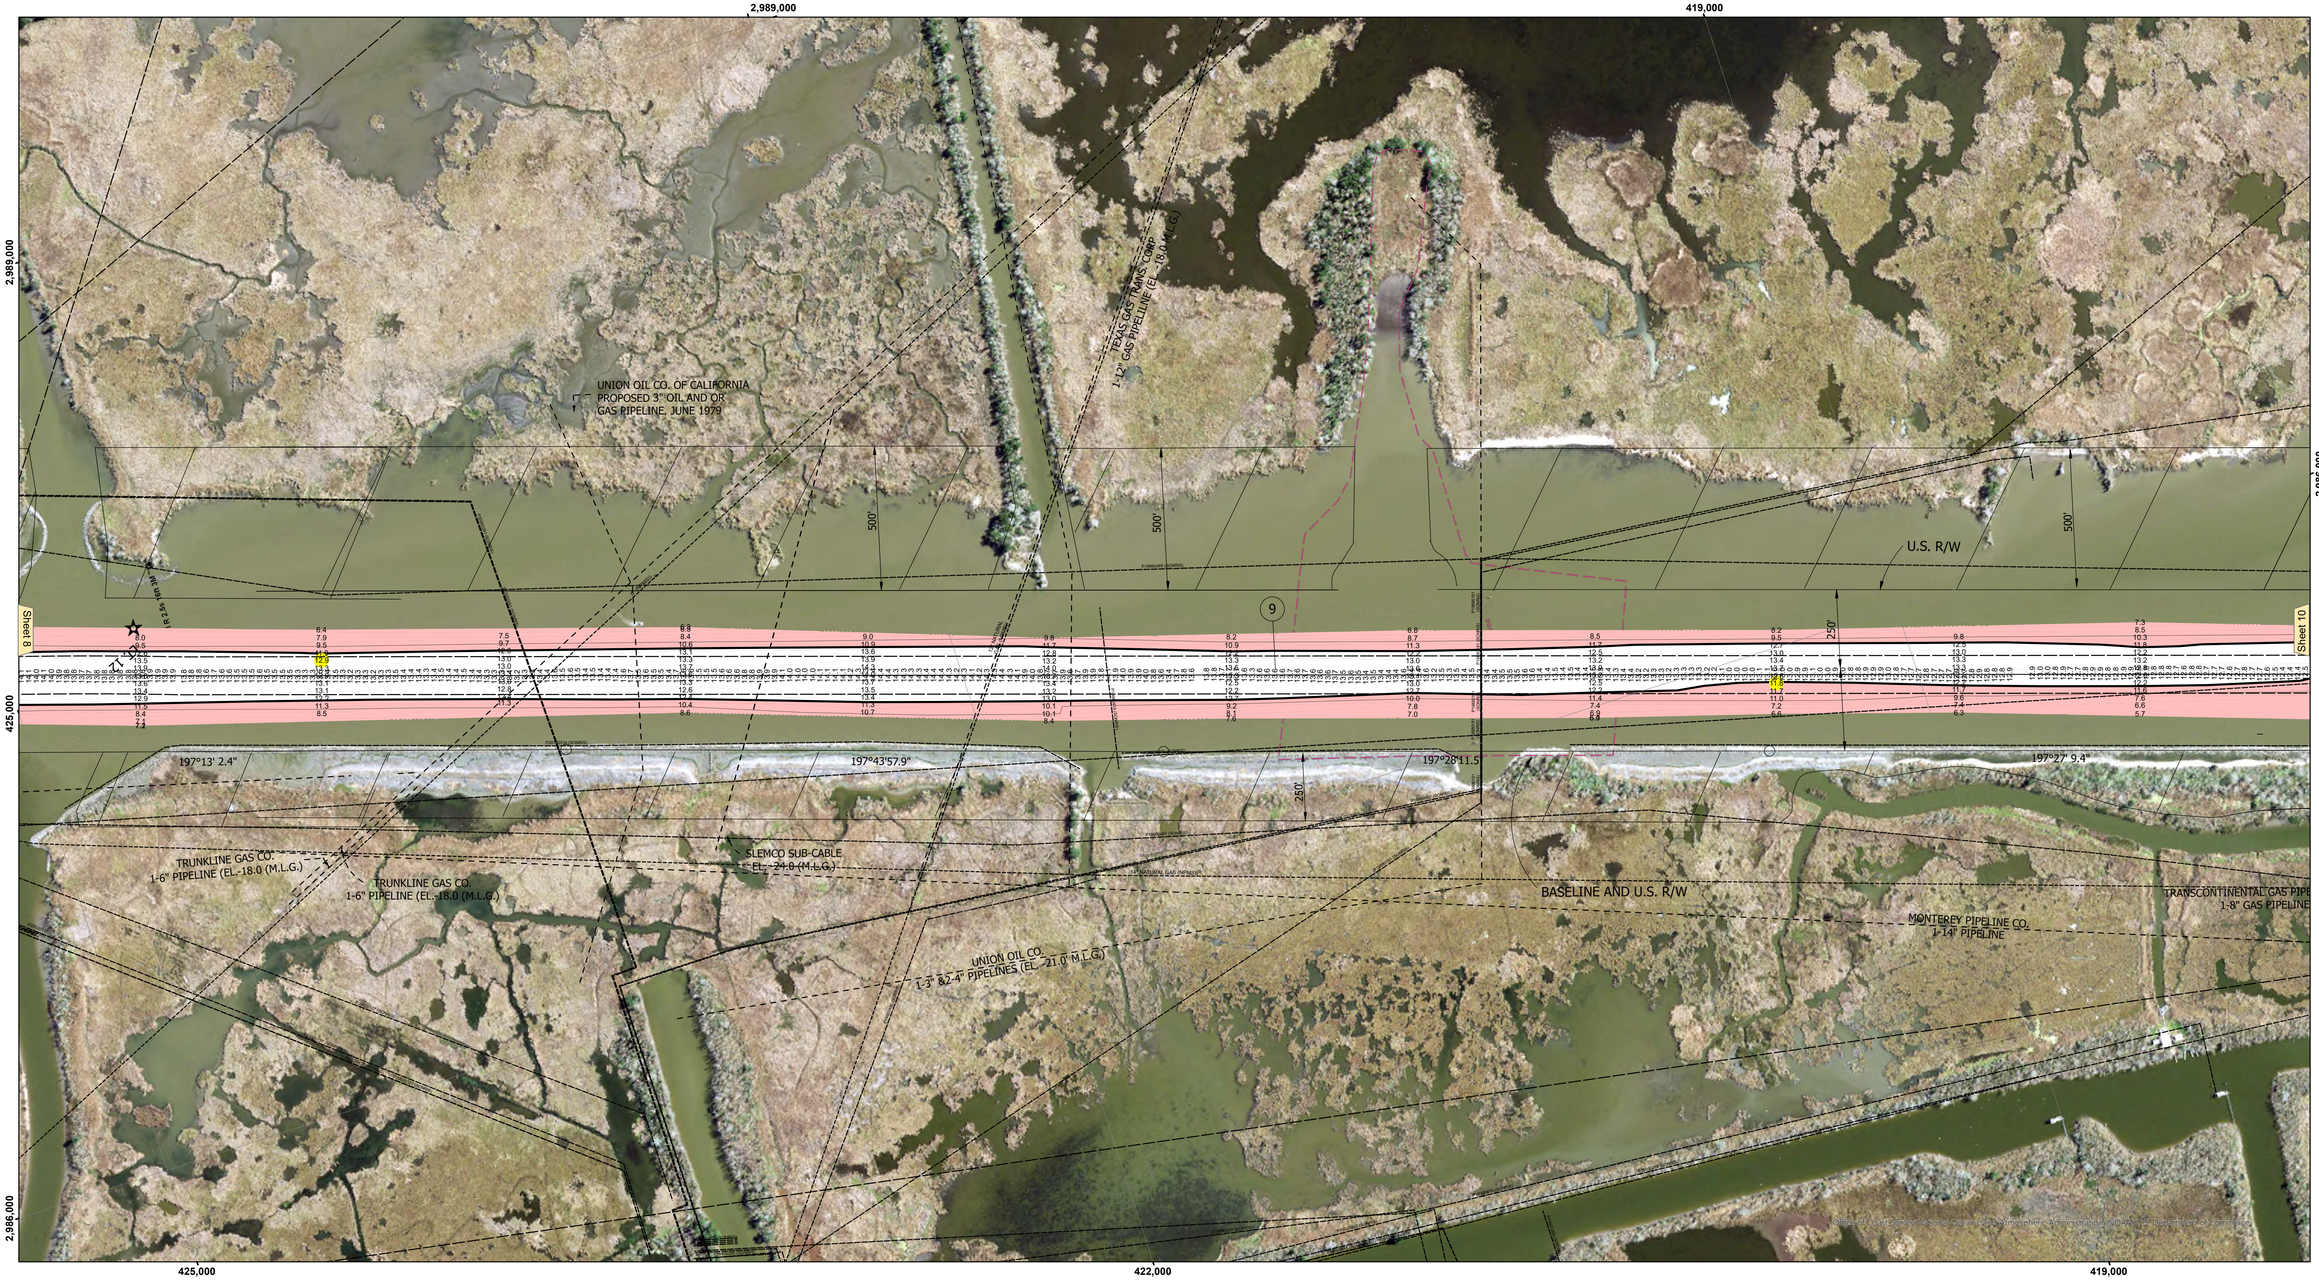


VICINITY MAP

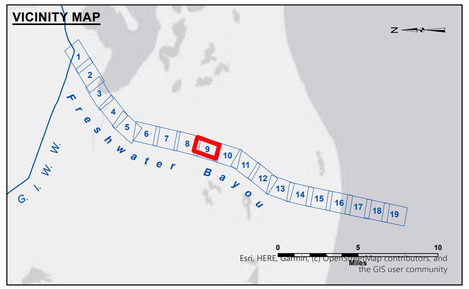

LEGEND

- Federal Navigation Channel
- Federal Navigation Center Line
- As-built Pipeline/Cable
- Unconfirmed Pipeline/Cable
- Project Depth Contour
- Cable Area
- Placement Area
- Anchorage Area
- Obstruction Point
- Wrecks-Submerged
- Borrow Area
- Shoalest Sounding**
- Beacon, General
- Red Navigation Buoy
- Green Navigation Buoy
- -12' and above
- -12' and below

Gage Reading:	FWBL: 3.37 MLG AVG.
Sea Conditions:	CALM
Vessel Name:	OB-169
Survey Type:	CS
Sounding Frequency***:	24

Feet
0 400 800 1,200

NOTES:

Horizontal Coordinate System:
North American Datum of 1983 (NAD83), projected to the State Plane Coordinate System (SPCS), Louisiana South Zone. Distance units in U.S. Survey Feet.

Vertical Datum:
Soundings are shown in feet and indicate depths below Mean Low Gulf Datum (MLG).
Datum Relationships for gage 76592 / 76593 as of September 2026:
0.0' NAVD88 (2009.55) = 1.5' MLLW = 2.3' MLG or 0.0' MLLW = 0.8' MLG

Distances on the Freshwater Bayou are shown at 1 mile intervals.

The location of navigation aids are base on and provided by the U.S. Coast Guard and USACE survey crews.

2021 Aerial Photography data source: NAIP (1998 DOQQ imagery in green)

Reference is N.O.A.A. Navigation Chart No. 11350.

** Shoalest Sounding per Quarter per Reach.

*** High frequency (200 kHz) survey data represents the first signal return at a sounding location and will include suspended solids, known as "fluff", if present. Low frequency (20 kHz) survey data normally penetrates through this "fluff" layer to depict elevations of consolidated bottom material. Low frequency accuracies may vary depending on channel conditions and fathometer settings.

US Army Corps of Engineers
District: CEMVN

Distribution Liability: The data represents the results of data collection/processing for a specific US Army Corps of Engineers project and is provided as a courtesy to the user. Therefore, it is only valid for its intended use, content, time and accuracy specifications. The user is responsible for the results of any use, application or extrapolation of this data for other than its intended purpose.

Data Constraints: Hydrographic survey data is subject to change rapidly due to several factors including but not limited to dredging and environmental conditions. Data is considered valid by the Army Corps of Engineers accepts no responsibility for changes in the project area subsequent to publication of this data. Data is provided for U.S. Army Corps of Engineers internal use. Prudent mariners should not rely solely upon it.

DISCLAIMER
Access Constraints: The United States Government furnishes these data and information with the understanding that it does not endorse, expressed, or implied concerning the accuracy, completeness, reliability, or suitability for any purpose of the information and the data furnished. The United States shall be under no liability whatsoever to any individual or party for any loss, damage, claim, or cost arising out of the use of these data or information made thereof. These data belong to the Government. Therefore the recipient fully agrees not to represent these data to anyone as other than data received from the Government. The Government reserves these data to others without also transferring this Disclaimer.

The information depicted on this map represents the results of a survey conducted on the date indicated and can only be considered to represent the general conditions existing at that time.

U.S. ARMY CORPS OF ENGINEERS
NEW ORLEANS DISTRICT

Surveyed By: PM,LT	Plotted By: BD	Checked By: AOJ,JH
Submitted:	Recommended: Chief, Survey Section	Approved: Chief, Waterways Maintenance Section

FRESHWATER BAYOU
LOWER CHANNEL
FB_09_LWR_20260701_CS
01 July 2026

Sheet Reference Number
9 of 19

Revison Number:
5.26.05.21-5.26.05.21