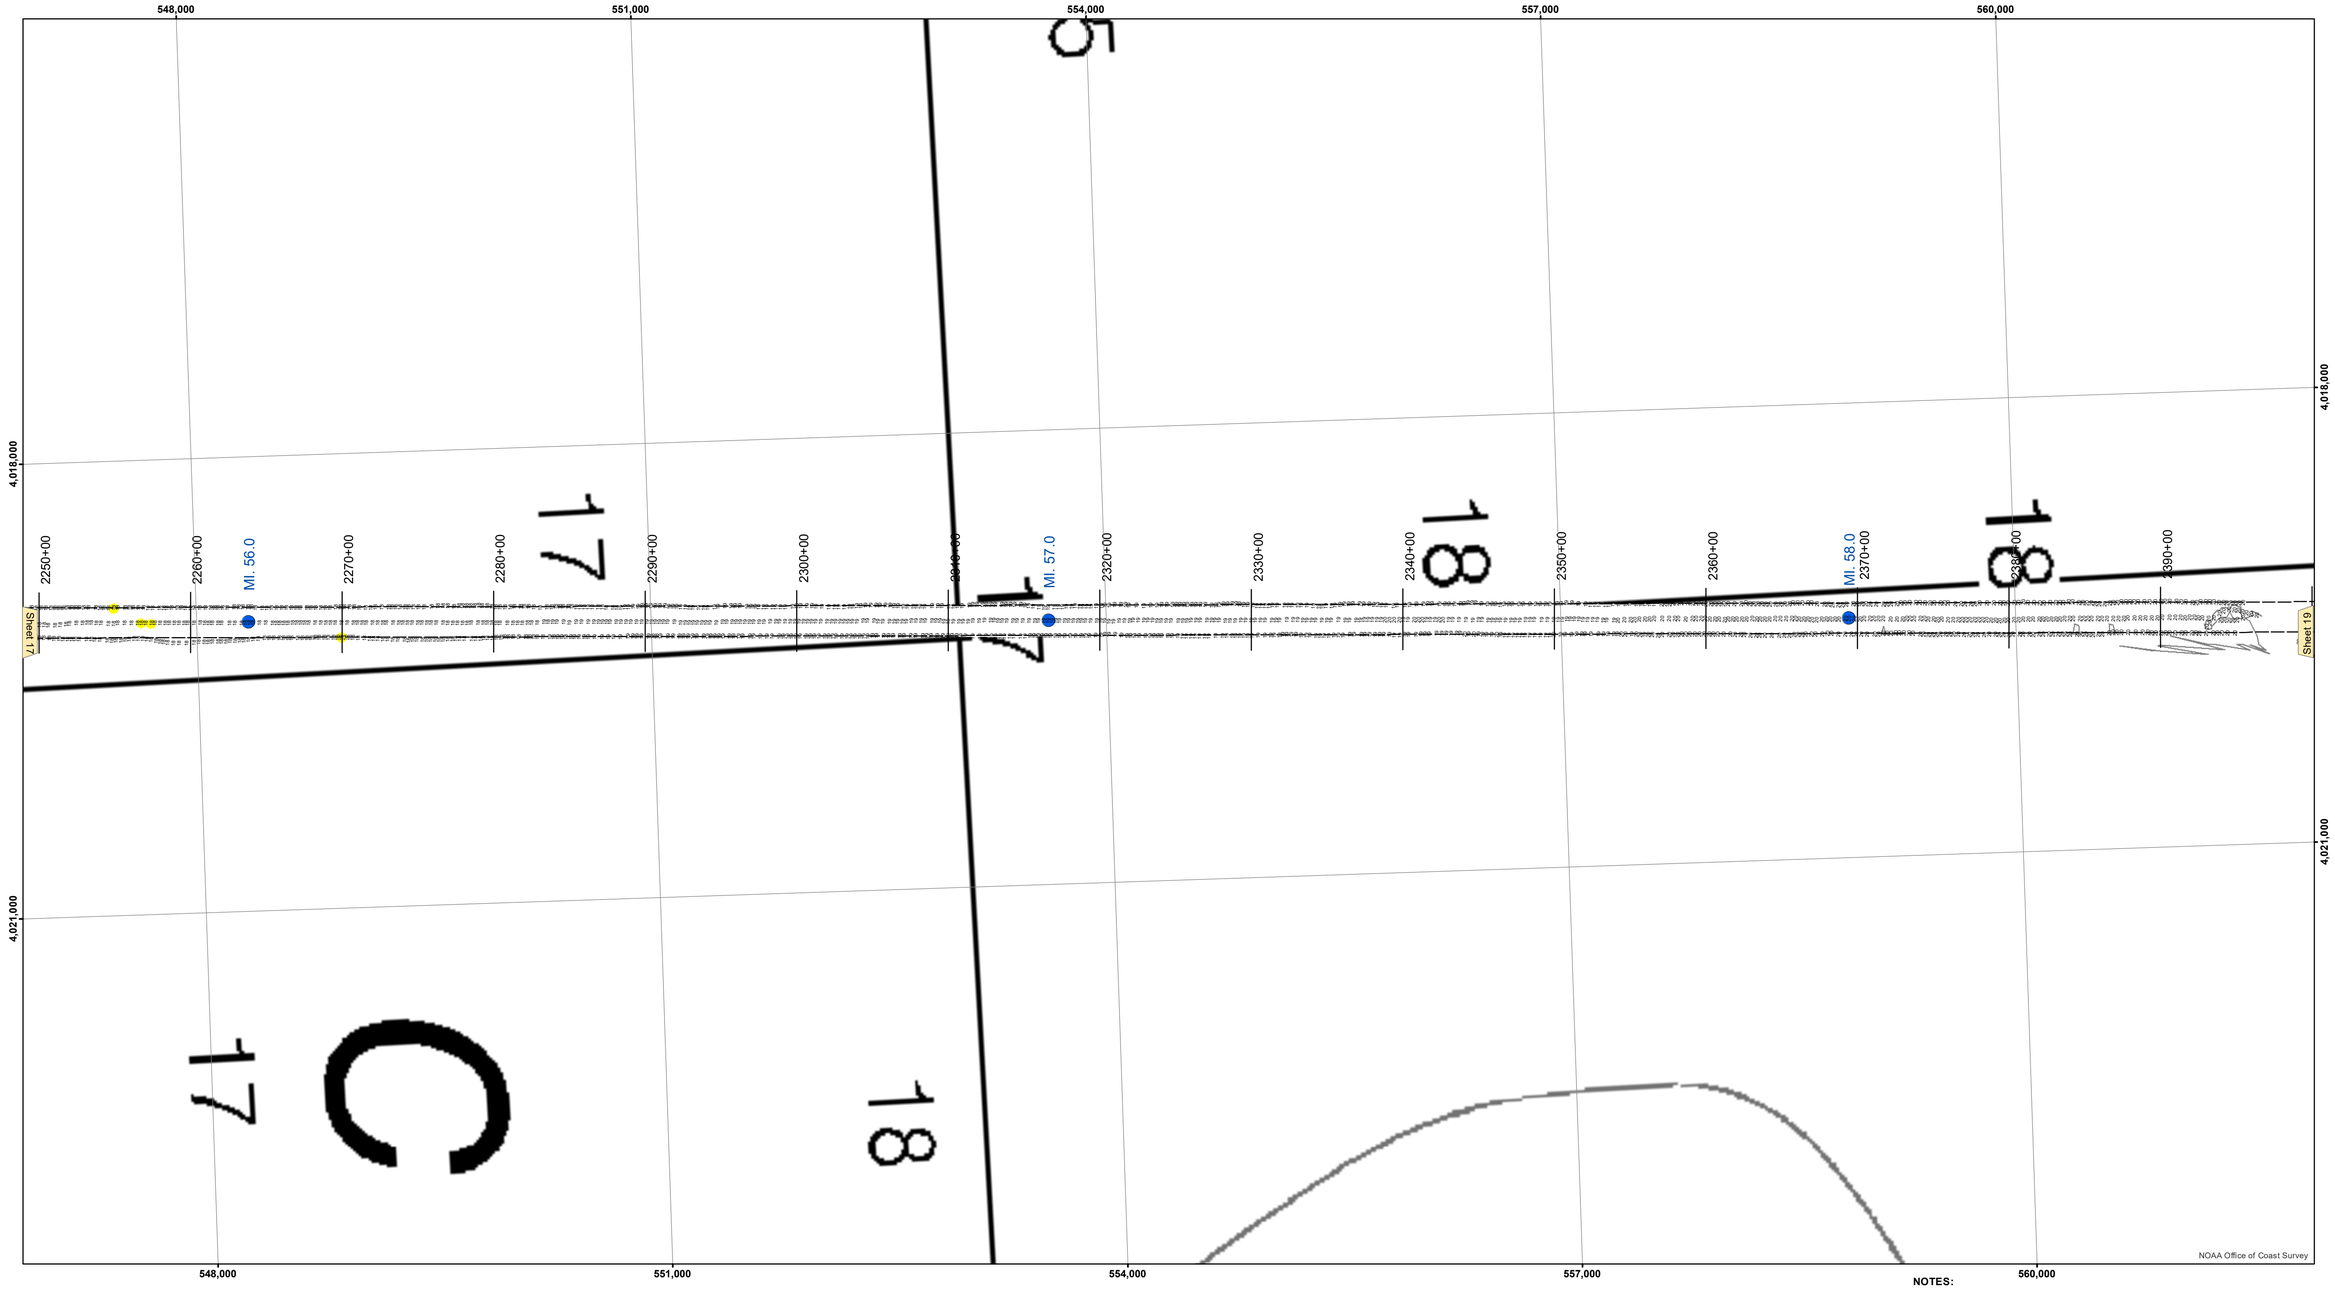

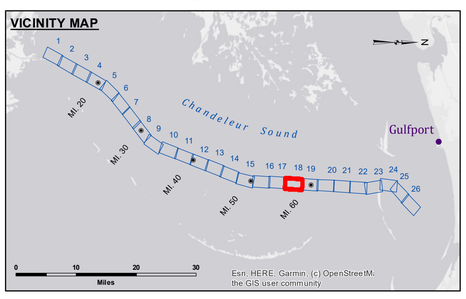

LEGEND

- Federal Navigation Channel
- Federal Navigation Center Line
- As-built Pipeline/Cable
- Unconfirmed Pipeline/Cable
- Project Depth Contour
- Cable Area
- Placement Area
- Anchorage Area
- Obstruction Point
- Wrecks-Submerged
- Borrow Area
- Shoalest Sounding**
- Beacon, General
- Red Navigation Buoy
- Green Navigation Buoy
- -12' and above
- -12' and below

Gage Reading: DM 16: 0.0 MLLW AVG
Sea Conditions: CALM
Vessel Name: M/V TECHE
Survey Type: CS
Sounding Frequency***: HIGH

Feet
0 500 1,000 1,500 2,000 2,500

NOTES:

Horizontal Coordinate System:
North American Datum of 1983 (NAD83), projected to the State Plane Coordinate System (SPCS), Louisiana South Zone. Distance units in U.S. Survey Feet.

Vertical Datum:
Soundings are shown in feet and indicate depths below Mean Lower Low Water (MLLW).

Datum relationships at Baptiste Collette as of 01 May 2013:
0.0' MLLW (2002-2006) = 0.0' NAVD88 (2009.55) = 3.5' MLG

Distances on the GIWW, Chandeleur to Gulfport Route are shown at 1 mile intervals.

The location of navigation aids are base on and provided by the U.S. Coast Guard.

2013 Aerial Photography data source: GEOCLIP, Atlantic Group, LLC.

Reference is N.O.A.A. Navigation Chart No. 11373.

** Shoalest Sounding per Quarter per Reach.

*** High frequency (200 kHz) survey data represents the first signal return at a sounding location and will include suspended solids, known as "fluff", if present. Low frequency (20 kHz) survey data normally penetrates through this "fluff" layer to depict elevations of consoldiated bottom material. Low frequency accuracies may vary depending on channel conditions and fathometer settings.

US Army Corps of Engineers
District: CEMVN

DISCLAIMER
Access Constraints: The United States Government furnishes these data and the US Government assumes no liability except to the extent expressed, or implied concerning the accuracy, completeness, reliability, usefulness or any other quality of the data or any of the information and the data furnished. The United States shall be under no liability whatsoever to any person by reason of any use made thereof. Except to the extent expressly agreed to in writing, the Government makes the recipient fully aware is not to represent these data to anyone as other than government data. The recipient agrees to indemnify the Government and hold it harmless from any claim or liability resulting from the use of these data by others without also transferring this Disclaimer.

The information depicted on this map represents the results of a survey conducted on the date indicated and can only be considered to represent the general condition existing at that time.

Distribution Liability: The data represents the results of data collection and analysis performed by the U.S. Army Corps of Engineers activity and indicates the general existing condition. As such, it is only valid for its intended use, content, time and accuracy specified in the accompanying documentation. Data is not valid for any of any of the application of the data for other than its intended purpose.

Data Constraints: Hydrographic survey data is subject to change resulting from natural and man-induced forces. Examples include storm activity and natural shoaling and scouring processes. The U. S. Army Corps of Engineers accepts no responsibility for changes in the condition of the waterway that occur after the date of publication. This data is intended for U. S. Army Corps of Engineers internal use. Private companies should not rely solely upon it.

U.S. ARMY CORPS OF ENGINEERS
NEW ORLEANS DISTRICT

Submitted: _____

Recommended: _____
Chief, Survey Section

Approved: _____
Chief, Waterways Maintenance Section

Surveyed By: SR, SP, AO
Plotted By: AO
Checked By: AO

GULF INTRACOASTAL WATERWAY
CHANDELEUR ALT. ROUTE
GC_18_B2G_20200715_CS
15 July 2020

Sheet Reference Number
18 of 26

Revison Number:
4.1-20191105