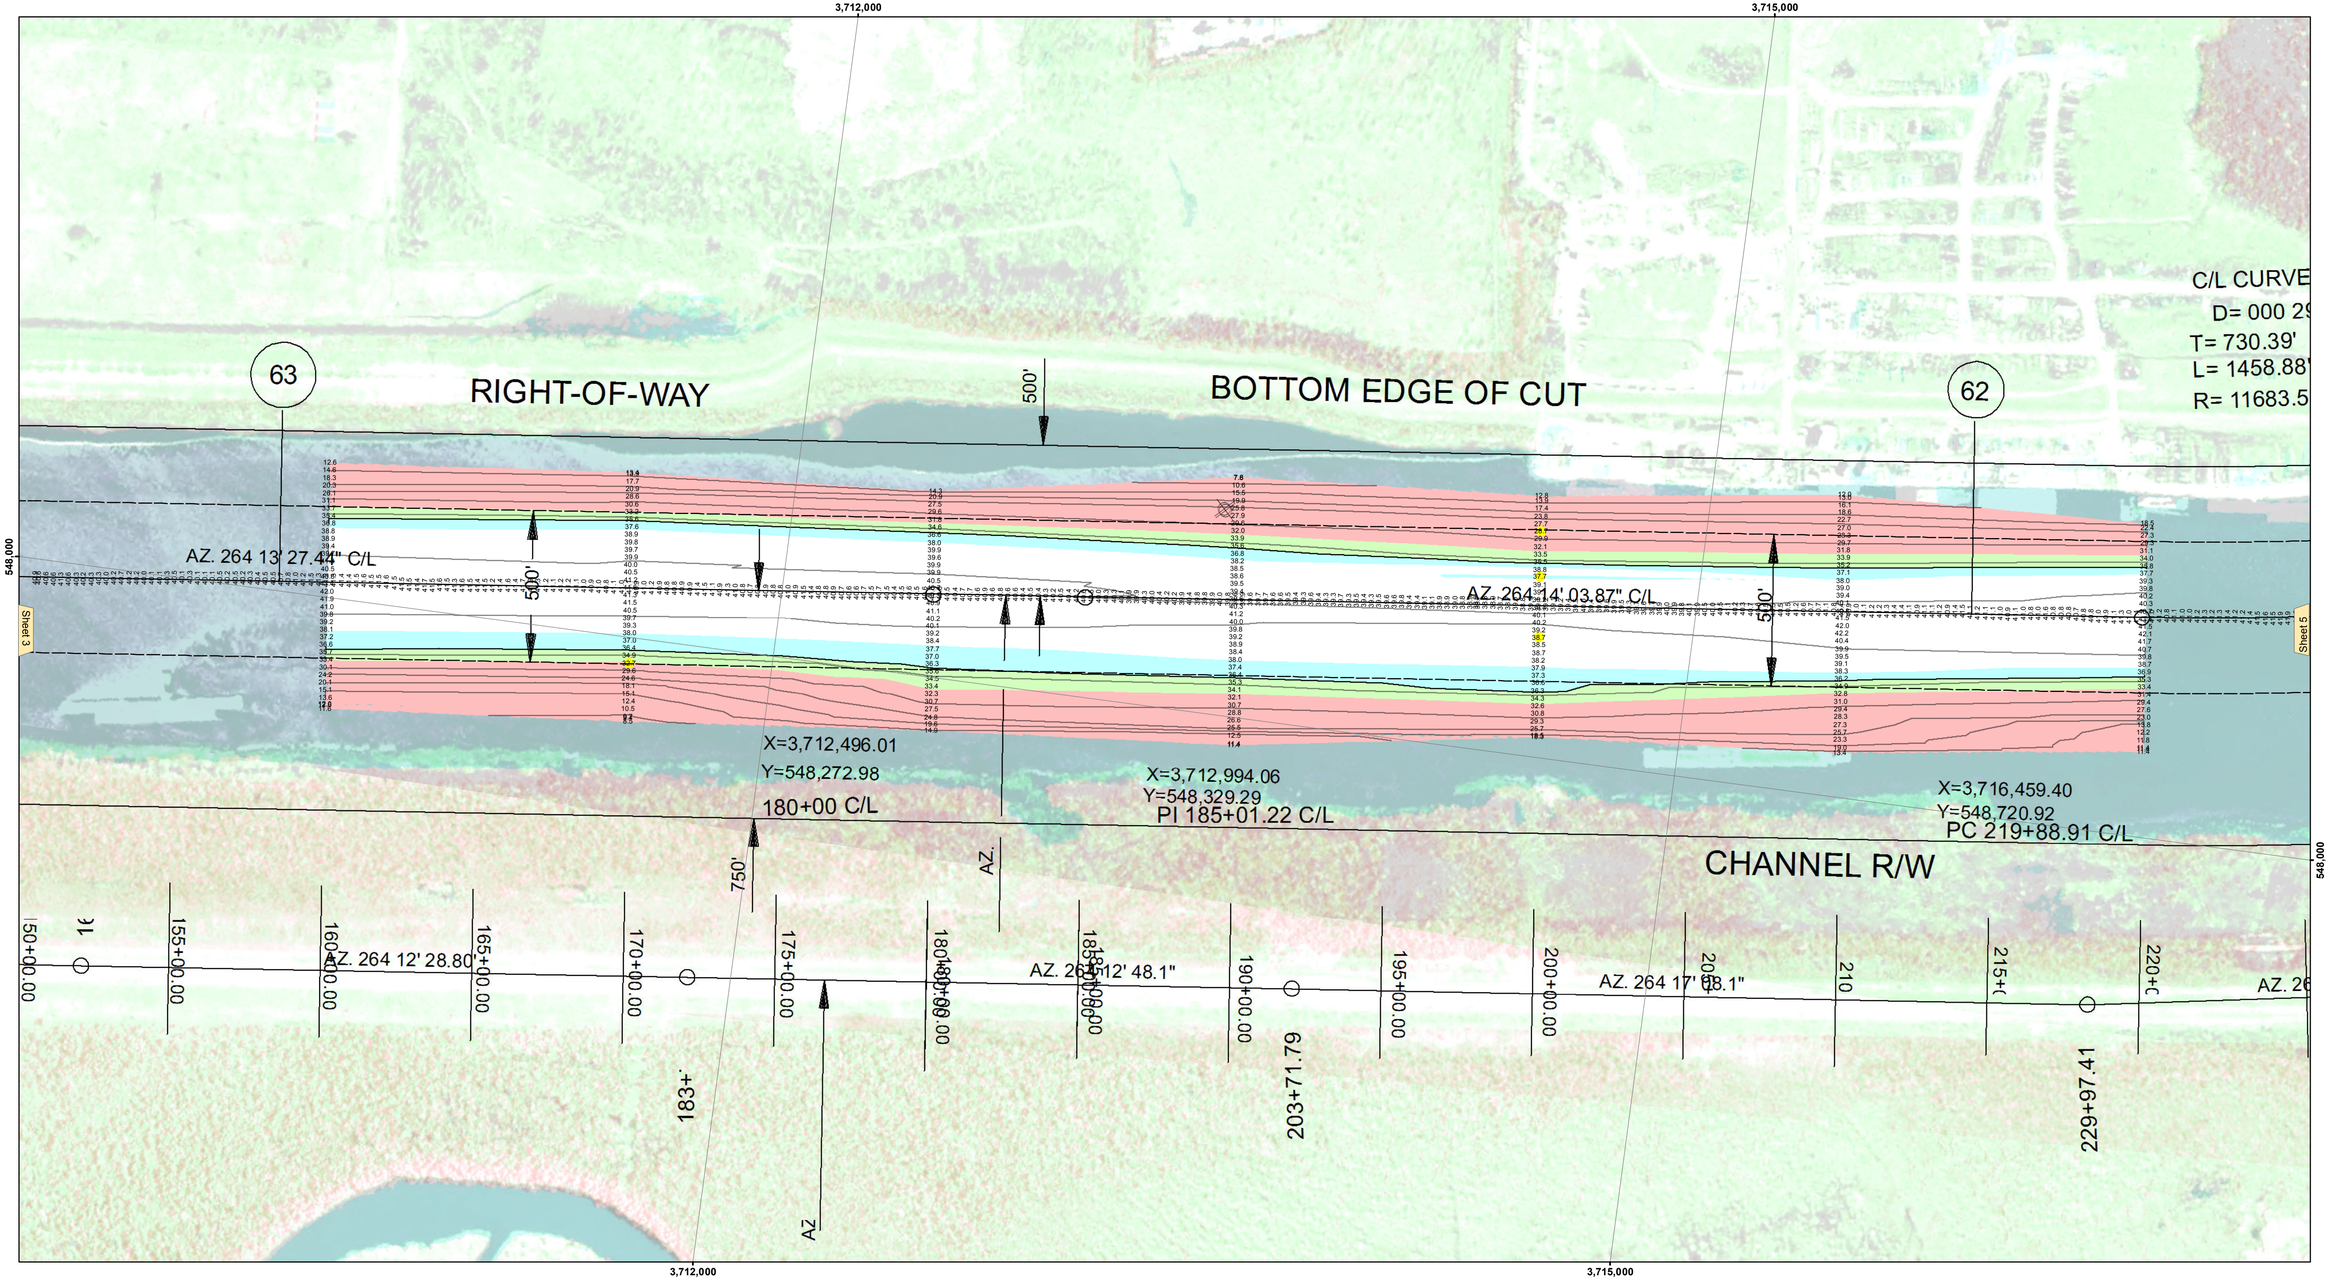

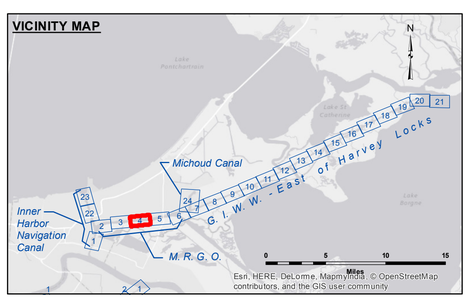

LEGEND

- Federal Navigation Channel
- Federal Navigation Center Line
- As-built Pipeline/Cable
- Unconfirmed Pipeline/Cable
- Project Depth Contour
- Cable Area
- Placement Area
- Anchorage Area
- Obstruction Point
- Wrecks-Submerged
- Borrow Area
- Shoalest Sounding**
- Beacon, General
- Red Navigation Buoy
- Green Navigation Buoy
- -33' and above
- -33' to -36'
- -36' to -38'
- -38' and below

N W E S

Gage Reading:	SURGE BARRIER W: 2.5 MLG
Sea Conditions:	CALM
Vessel Name:	OB-167
Survey Type:	CONDITION
Sounding Frequency***:	LOW

Feet
0 500 1,000

NOTES:

Horizontal Coordinate System:
North American Datum of 1983 (NAD83), projected to the State Plane Coordinate System (SPCS), Louisiana South Zone. Distance units in U.S. Survey Feet.

Vertical Datum:
Soundings are shown in feet and indicate depths below Mean Low Gulf Datum (MLG).

The location of navigation aids are base on and provided by the U.S. Coast Guard.

2010 Aerial Photography data source: NAIP. 1998 DOQQ imagery shown in green from USGS.

Reference is N.O.A.A. Navigation Chart No. 11367 and 11368.

** Shoalest Sounding per Quarter per Reach.

*** High frequency (200 kHz) survey data represents the first signal return at a sounding location and will include suspended solids, known as "fluff", if present. Low frequency (20 kHz) survey data normally penetrates through this "fluff" layer to depict elevations of consolidated bottom material. Low frequency accuracies may vary depending on channel conditions and fathometer settings.

US Army Corps of Engineers
District: CEMVN

DISCLAIMER
Access Constraints: The United States Government furnishes these data and the US Geological Survey makes no warranties, express or implied, concerning the accuracy, completeness, reliability, or suitability of these data for any purpose or application of information and the data furnished. The United States shall be held harmless by the recipient of the data furnished under no liability whatsoever on any person by reason of any use made thereof. It is agreed that the recipient of the data furnished by the recipient fully agrees not to represent these data to anyone as other than the data furnished by the United States, and to indemnify these data to others without also transferring this Disclaimer.

The information depicted on this map represents the results of a survey conducted on the date indicated and can only be considered as represent the general condition existing at that time.

Distribution Liability: The data represents the results of data collected by the U.S. Army Corps of Engineers and indicates the general existing conditions. As such, it is only valid for its intended use, context, time and accuracy of the data collected. The U.S. Government shall not be liable of any of the application of the data for other than its intended purpose.

Data Constraints: Hydrographic survey data is subject to change due to natural shoaling and scouring processes. The U.S. Army Corps of Engineers accepts no responsibility for changes in the survey data that occurred after the date of publication. This data is intended for U.S. Army Corps of Engineers internal use. Project requires boat for safe safety sport.

U.S. ARMY CORPS OF ENGINEERS
NEW ORLEANS DISTRICT

Submitted:

Recommended: Chief, Survey Section

Approved: Chief, Waterways Maintenance Section

Surveyed By: SP,PM
Plotted By: AO
Checked By: AO

GULF INTRACOASTAL WATERWAY
MRGO
GE_04_MRG_20161209
09 December 2016

Sheet Reference Number
4 of 24

Revison Number:
3.8.0-20150202