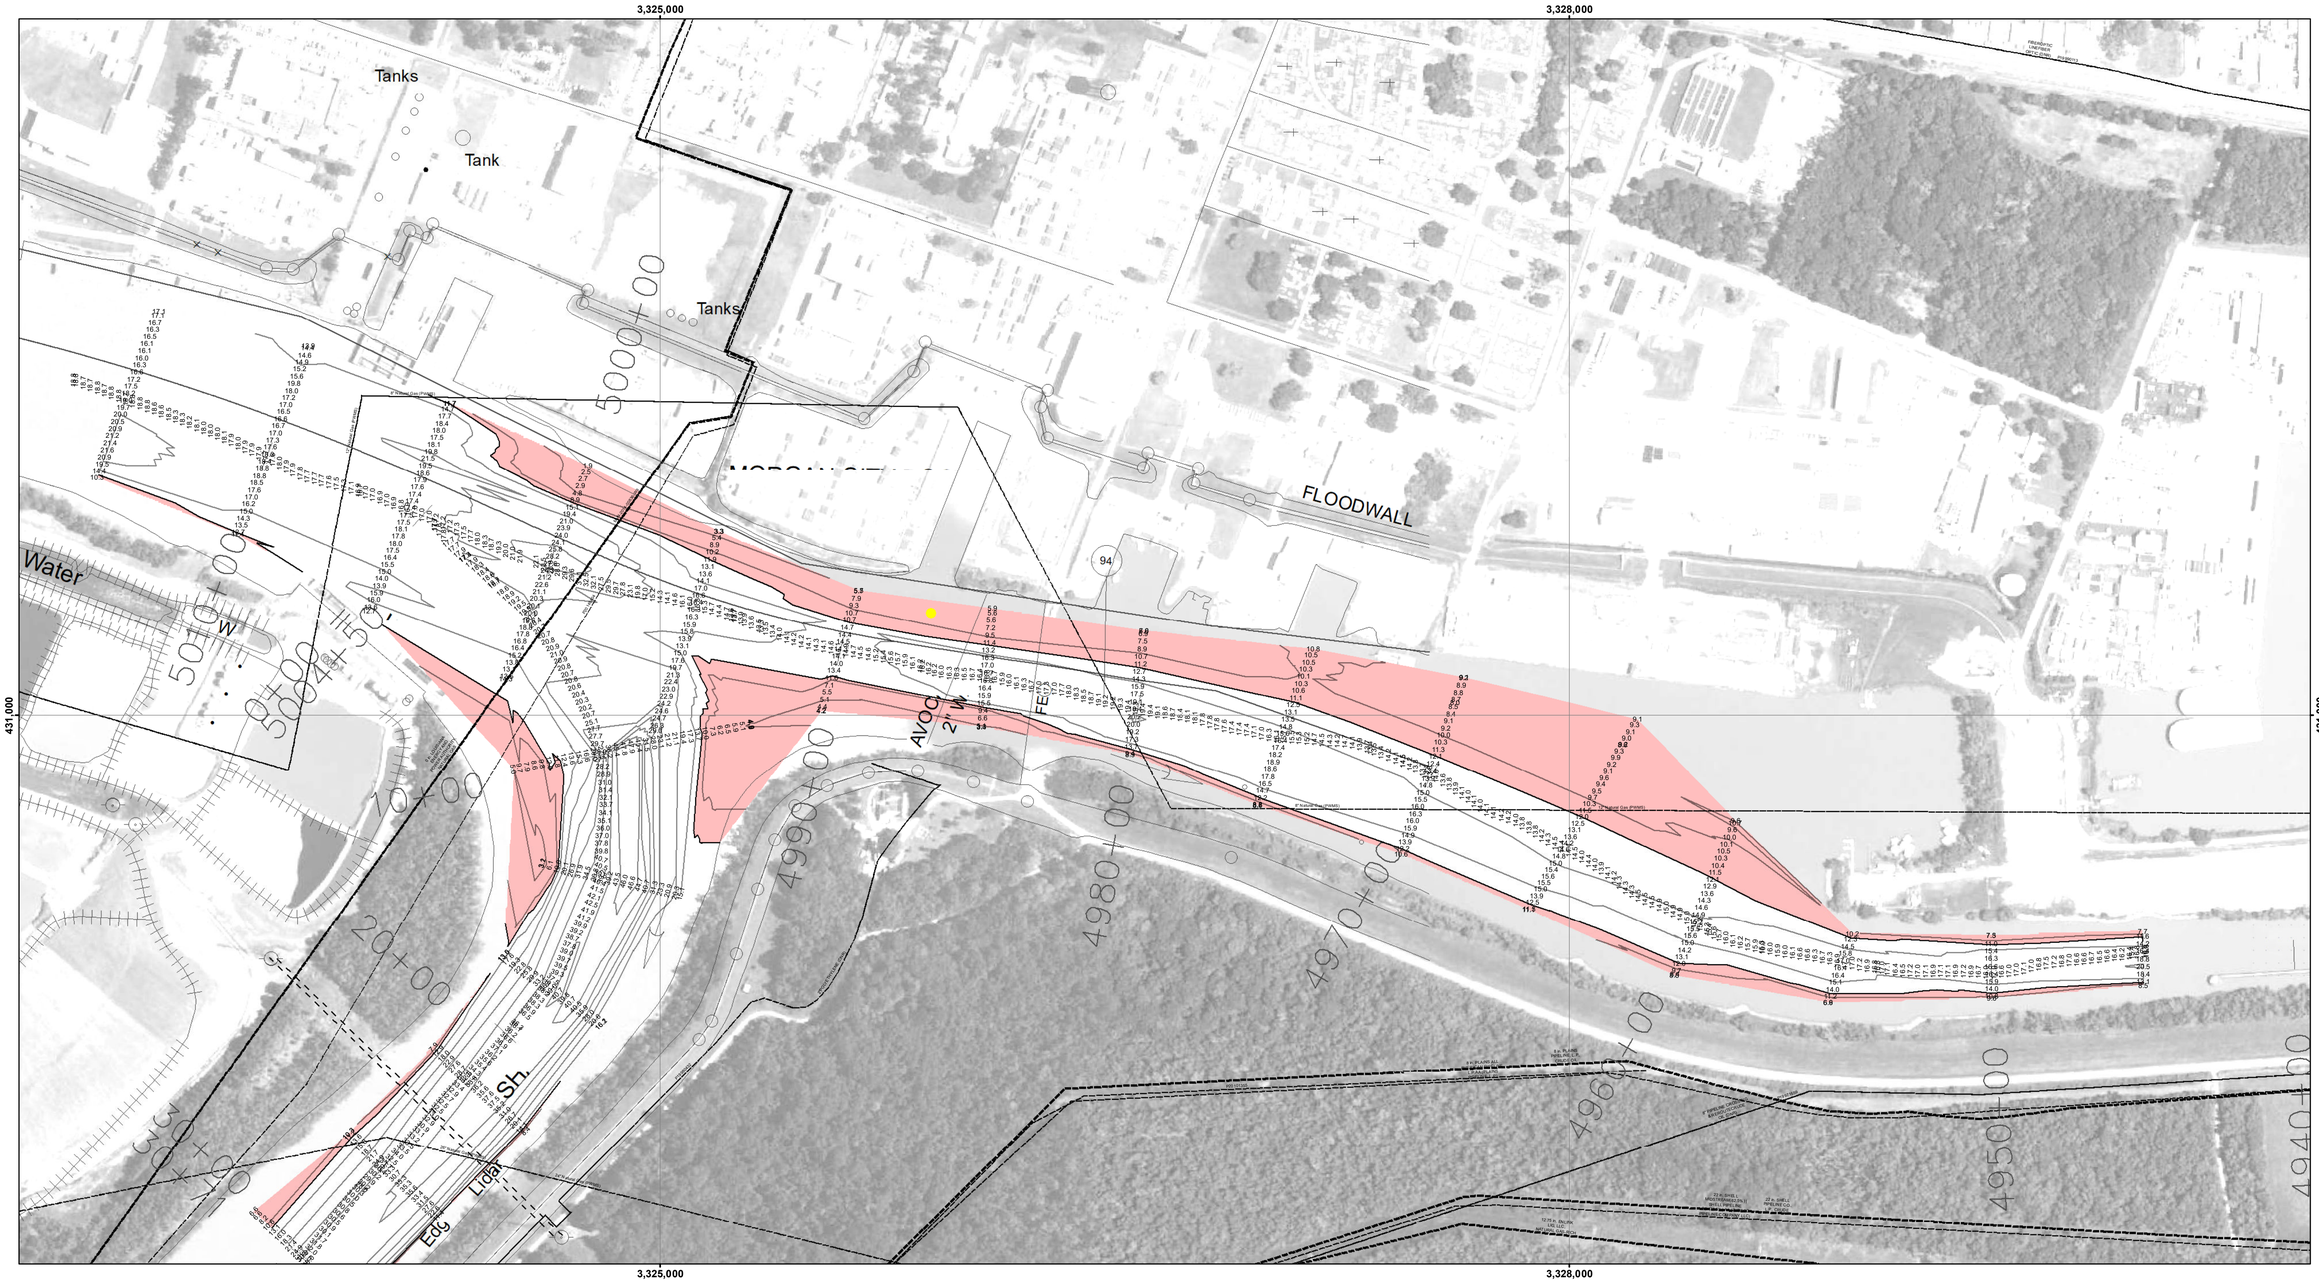

US Army Corps of Engineers
District: CEMVN

DISCLAIMER:
Access Constraints: The United States Government furnishes these data and information on an "as is" basis. The recipient agrees to assume any and all risks associated with the use of the data or information and the data furnished. The United States shall be under no liability whatsoever to any person by reason of any use made thereof, and the recipient agrees to hold the United States harmless from any and all damages to any person by reason of any use of these data or information. The United States Government does not warrant the accuracy, adequacy, completeness, timeliness or content of any data or information furnished, and is not liable for any errors or omissions therein or for any reliance thereon. The recipient fully agrees not to represent these data to anyone as other than data furnished by the United States Government, and to indemnify the United States from any claim arising from any misrepresentation of these data by the recipient or others to others without also transferring this Disclaimer.

Distribution Liability: The data represents the results of data collection and analysis performed by the U.S. Army Corps of Engineers according to specific project requirements for the date(s) and location(s) depicted hereon. The data is only valid for the described purposes and only valid for the date(s) collected. The U.S. Army Corps of Engineers does not recommend use of the data for other purposes, as the data may not be accurate or adequate for other purposes. Use of the data for purposes other than those described may require additional information. The U.S. Army Corps of Engineers shall not be liable for any loss or damage arising from the use of the data for purposes other than those described.

Data Constraints: Hydrographic survey data is subject to change and is only representative of the specific date(s) of the survey activity and indicates the general existing conditions. As such, it is only valid for its intended use, content, time and accuracy of any application of the data for other than its intended purpose.

The information depicted on this map represents the results of a survey conducted on the date indicated and can only be considered to represent the general condition existing at that time.

U.S. ARMY CORPS OF ENGINEERS
NEW ORLEANS DISTRICT

Surveyed By: JH/SP	Plotted By: BD	Checked By: AO	
Submitted:	Recommended: Chief, Survey Section	Approved: Chief Waterways Maintenance Section	

GULF INTRACOASTAL WATERWAY
MORGAN CITY DOCKS EAST
GI_66_BBW_20190131_CS
31 January 2019

Sheet Reference Number
66 **of** 191

Revison Number:
3.12-20160811

VICINITY MAP

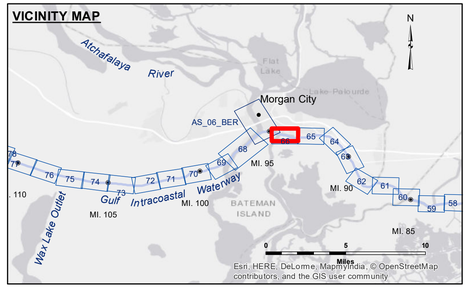

LEGEND

- Federal Navigation Channel
- Federal Navigation Center Line
- As-built Pipeline/Cable
- Unconfirmed Pipeline/Cable
- Project Depth Contour
- Cable Area
- Placement Area
- Anchorage Area
- Obstruction Point
- Wrecks-Submerged
- Borrow Area
- Shoalest Sounding**
- Beacon, General
- Red Navigation Buoy
- Green Navigation Buoy
- -12' and above
- -12' and below

Gage Reading:	MORGAN CITY: 6.94 MLG
Sea Conditions:	CALM
Vessel Name:	OB-167
Survey Type:	CONDITION
Sounding Frequency***:	LOW

Feet
0 500 1,000

NOTES:

Horizontal Coordinate System:
North American Datum of 1983 (NAD83), projected to the State Plane Coordinate System (SPCS), Louisiana South Zone. Distance units in U.S. Survey Feet.

Vertical Datum:
Soundings are shown in feet and indicate depths below Mean Low Gulf Datum (MLG).
Datum Relationships for Lower Atchafalaya River at Morgan City (03780) as of 2017:
0.0' NAVD88 (2009.55) = 1.89' MLG

The location of navigation aids are base on and provided by the U.S. Coast Guard.

2015 Aerial Photography data source: NAIP. 1998 DOQQ imagery shown in green from USGS.

Reference is N.O.A.A. Navigation Chart No. 11355.

** Shoalest Sounding per Quarter per Reach.

*** High frequency (200 kHz) survey data represents the first signal return at a sounding location and will include suspended solids, known as "fluff", if present. Low frequency (20 kHz) survey data normally penetrates through this "fluff" layer to depict elevations of consolidated bottom material. Low frequency accuracies may vary depending on channel conditions and fathometer settings.