
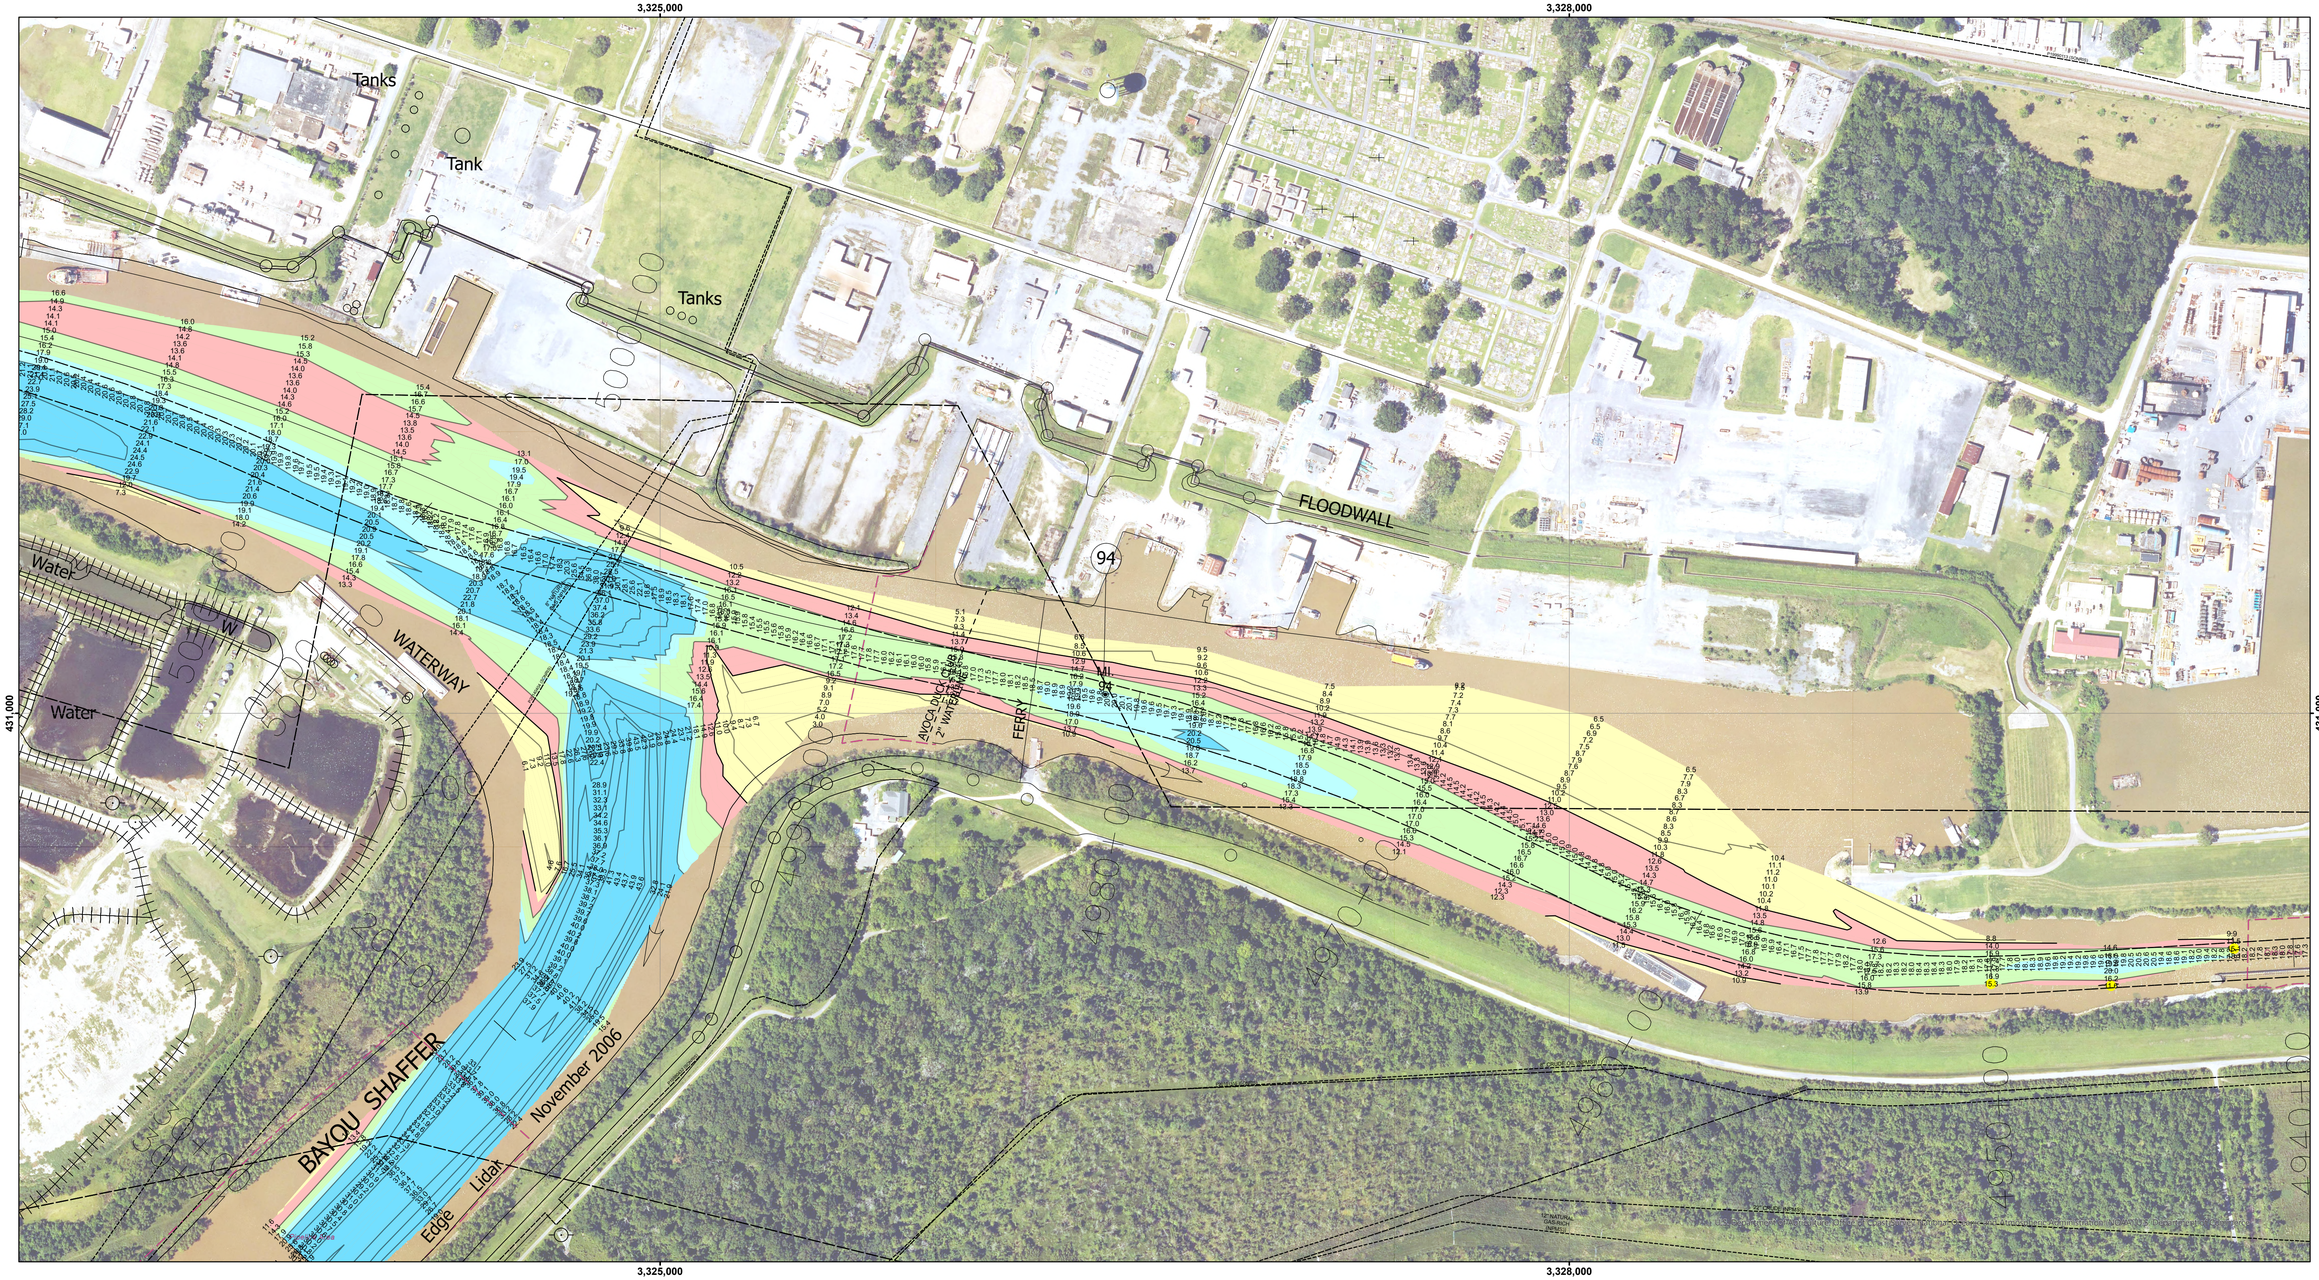


VICINITY MAP

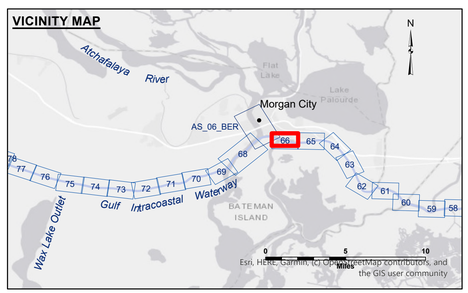

LEGEND

- Federal Navigation Channel
- Federal Navigation Center Line
- As-built Pipeline/Cable
- Unconfirmed Pipeline/Cable
- Project Depth Contour
- Cable Area
- Placement Area
- Anchorage Area
- Obstruction Point
- Wrecks-Submerged
- Borrow Area
- Shoalest Sounding**
- Beacon, General
- Red Navigation Buoy
- Green Navigation Buoy
- -6' and above
- -6 to -8
- -8 to -10
- -10 to -12
- -12' to -15'
- -15' to -18'
- -18' to -20'
- -20' and below

N W E S

Gage Reading:	3.78 MLG AVG.
Sea Conditions:	CALM
Vessel Name:	DUCARPE
Survey Type:	CONDITION
Sounding Frequency***:	200

Feet
0 500 1,000

NOTES:

Horizontal Coordinate System:
North American Datum of 1983 (NAD83), projected to the State Plane Coordinate System (SPCS), Louisiana South Zone. Distance units in U.S. Survey Feet.

Vertical Datum:
Soundings are shown in feet and indicate depths below Mean Low Gulf Datum (MLG). Datum Relationships for Lower Atchafalaya River at Morgan City (03780) as of 2025: 0.0' NAVD88 (2009.55) = 2.19' MLG

The location of navigation aids are base on and provided by the U.S. Coast Guard.

2023 Aerial Photography data source: NAIP

Reference is N.O.A.A. Navigation Chart No. 11355.

** Shoalest Sounding per Quarter per Reach.

*** High frequency (200 kHz) survey data represents the first signal return at a sounding location and will include suspended solids, known as "fluff", if present. Low frequency (20 kHz) survey data normally penetrates through this "fluff" layer to depict elevations of consolidated bottom material. Low frequency accuracies may vary depending on channel conditions and fathometer settings.

US Army Corps of Engineers
District: CEMVN

DISCLAIMER
Access Constraints: The United States Government furnishes this map and the data contained therein to expressly understanding that the US Government makes no warranties, expressed, or implied concerning the accuracy, completeness, reliability, or suitability of this map or the data contained in the information and the data furnished. The United States shall be held harmless from any liability resulting from any use made thereof. These data belong to the Government. Therefore the recipient fully agrees not to represent these data to anyone as other than data received from the Government. Any user warrants to hold these data to others without also transferring this Disclaimer.

The information depicted on this map represents the results of a survey conducted on the date indicated and can only be considered to represent the general condition existing at the time.

Distribution Liability: The data represents the results of data collection and analysis performed by the Government agency and indicates the general existing conditions. As such it is only valid for its intended use, content, time and accuracy of publication. The Government assumes no liability for misuse of any of the application of the data for other than its intended purpose.

Data Constraints: Hydrographic survey data is subject to change due to environmental conditions such as storms, sediment transport activity and natural shoaling and scouring processes. The U. S. Army Corps of Engineers assumes no responsibility for changes in the hydrographical conditions which develop after the date of publication. This data is intended for U. S. Army Corps of Engineers' internal use. Present or intended external use may invite error.

U.S. ARMY CORPS OF ENGINEERS
NEW ORLEANS DISTRICT

Surveyed By: PMILT	Submitted:	
Plotted By: BD	Recommended:	Chief, Survey Section
Checked By: AOJUH	Approved:	Chief, Waterways Maintenance Section

GULF INTRACOASTAL WATERWAY
MORGAN CITY DOCKS EAST
GI_66_BBW_20260728_CS
28 July 2026

Sheet Reference Number
66 of 191

Revison Number:
5.26.05.21-5.26.05.21