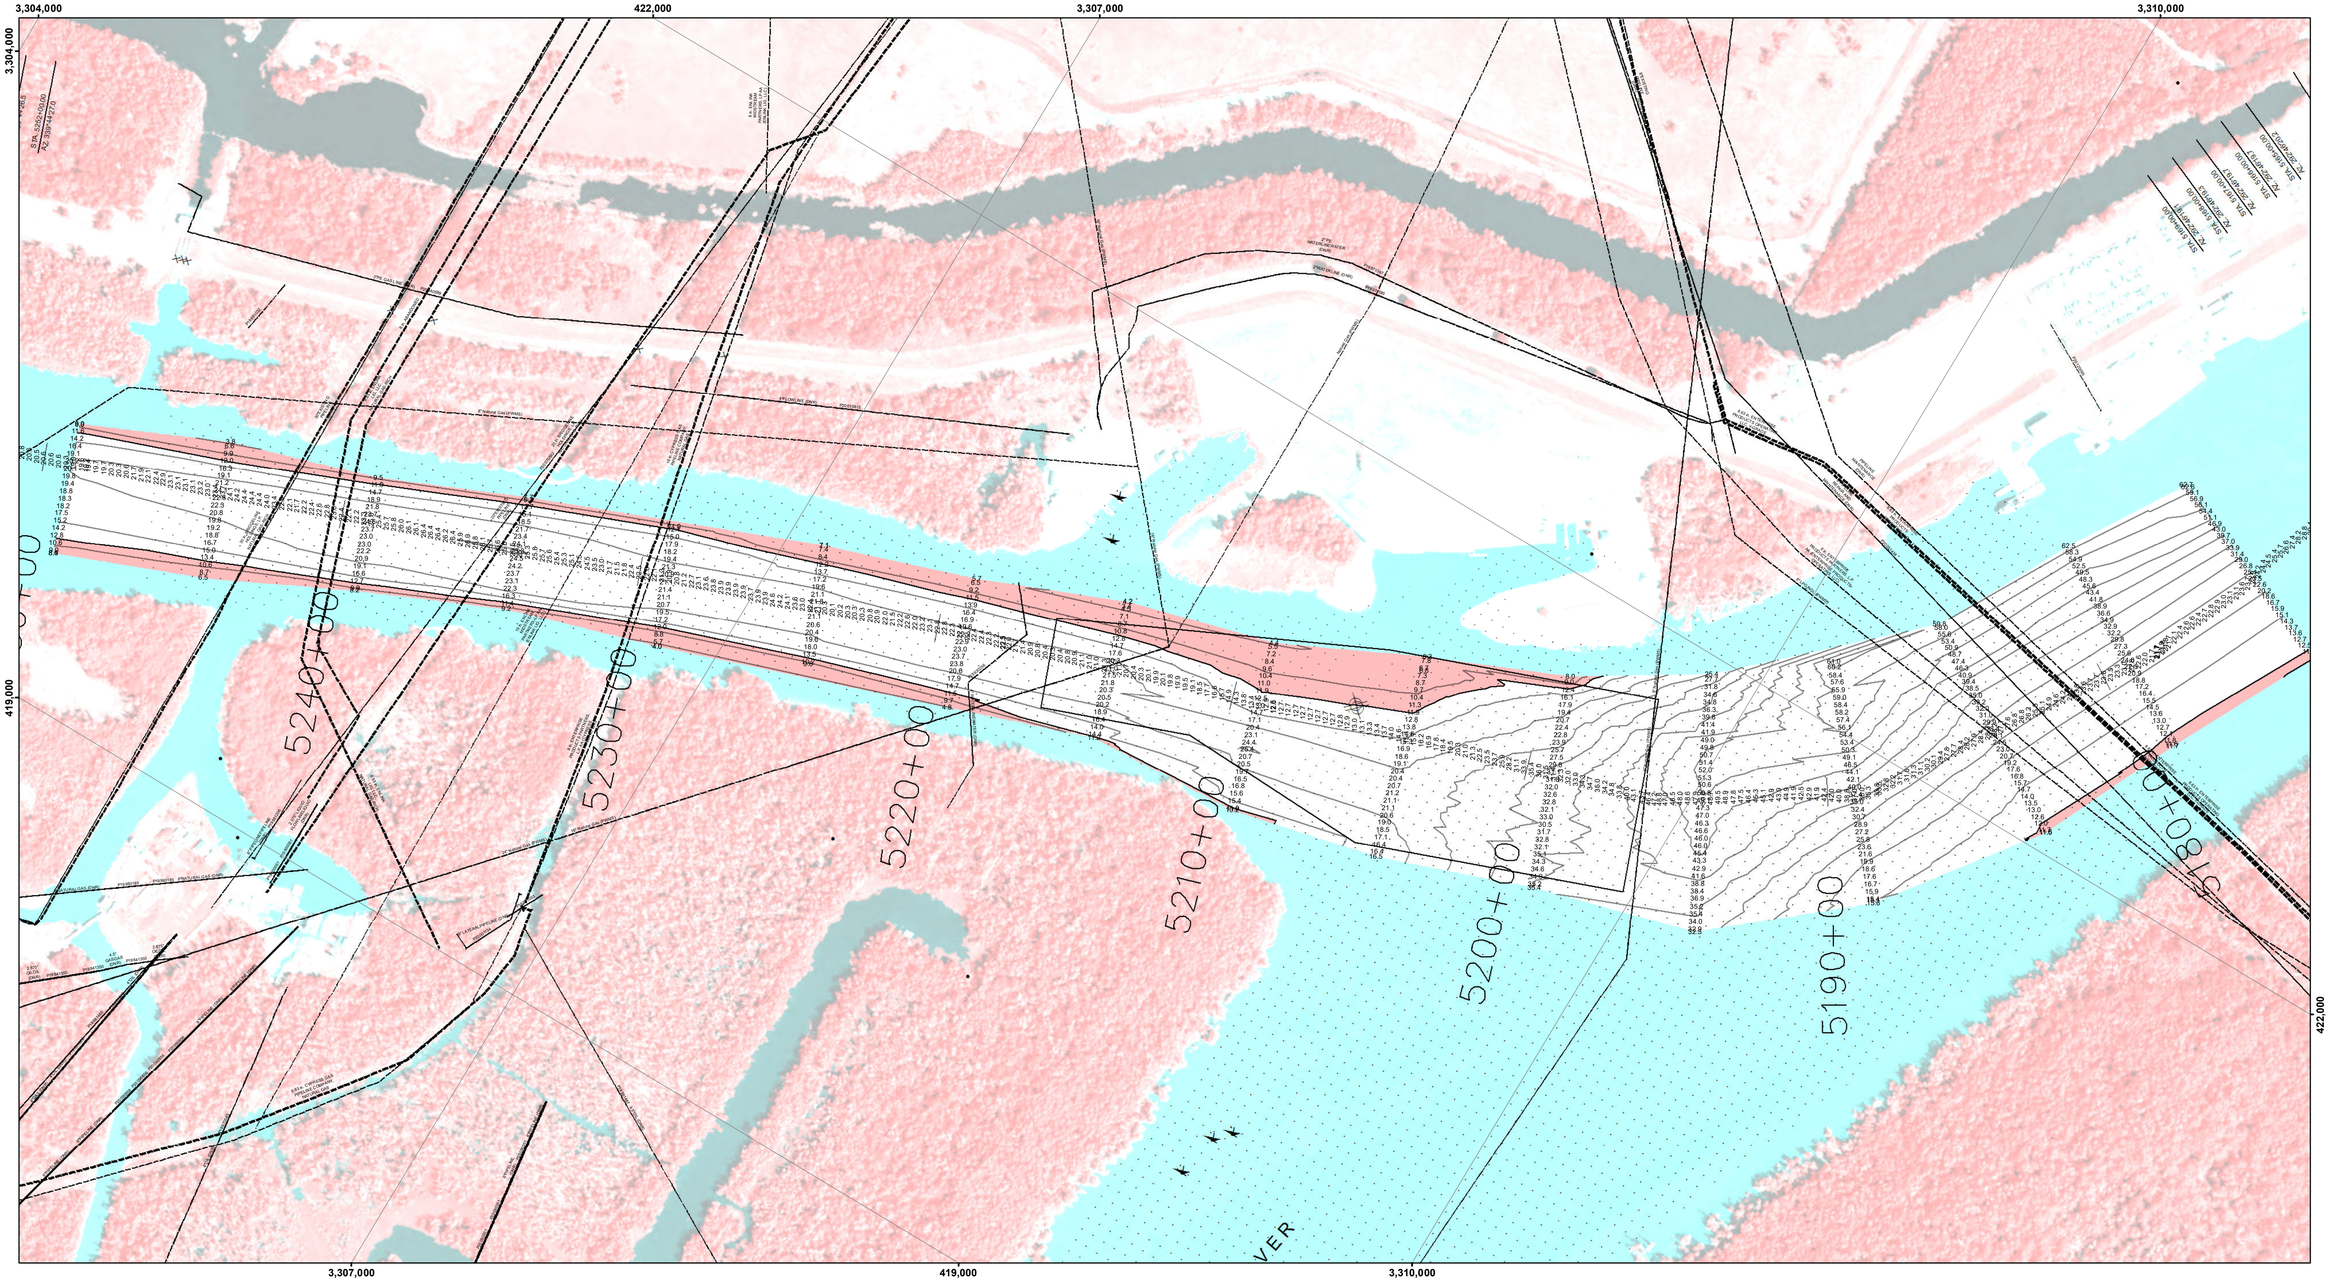

US Army Corps of Engineers
District: CEMVN

Distribution Liability: The data represents the results of data collection and analysis performed by the Corps of Engineers activity and indicates the general existing condition. As such, it is only valid for its intended use, content, time and accuracy. The Corps of Engineers accepts no responsibility for misuse of any of the application of the data for other than its intended purpose.

Data Constraints: Hydrographic survey data is subject to change over time and must be interpreted within the context of the survey activity and natural shoaling and scouring processes. The U. S. Army Corps of Engineers accepts no responsibility for changes in the condition of the channel that occur after the date of publication. This data is intended for U. S. Army Corps of Engineers' internal use. Private or commercial use of this data is strictly prohibited.

DISCLAIMER:
Access Constraints: The United States Government furnishes this map and the US Government makes no warranties, unless stated herein, with the express expressed, or implied concerning the accuracy, completeness, timeliness, or rights to use or reproduction of any of the information and the data furnished. The United States shall be under no liability whatsoever to any person by reason of any use made thereof, and the data furnished hereon are without warranty. In no event shall the United States be liable for any loss, damage, claim or liability of any kind or character to any person by reason of any use made of the information and data furnished hereon. The recipient fully agrees not to represent these data to anyone as other than data produced by the US Government and to indemnify the US Government from any such representation. Any risk associated with the use of these data is entirely assumed by the recipient. Any reproduction of these data by others without also transferring this Disclaimer.

The information depicted on this map represents the results of a survey conducted on the date indicated and can only be considered to represent the general condition existing at this time.

U.S. ARMY COERPS OF ENGINEERS
NEW ORLEANS DISTRICT

	Surveyed By: SP,PM	
	Plotted By: BD	Checked By: AO
Submitted:		
Recommended: Chief, Survey Section		
Approved: Chief, Waterways Maintenance Section		

GULF INTRACOASTAL WATERWAY
MILE 99 POINT
GI_69_M99_20171018_CS
18 October 2017

Sheet Reference Number
69 **of** 191

Revison Number:
3.12-20160811

VICINITY MAP

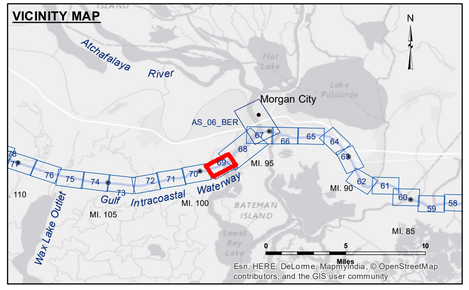

LEGEND

- Federal Navigation Channel
- Federal Navigation Center Line
- As-built Pipeline/Cable
- Unconfirmed Pipeline/Cable
- Project Depth Contour
- Cable Area
- Placement Area
- Anchorage Area
- Obstruction Point
- Wrecks-Submerged
- Borrow Area
- Shoalest Sounding**
- Beacon, General
- Red Navigation Buoy
- Green Navigation Buoy
- -12' and above
- -12' and below

Gage Reading:	MORGAN CITY: 2.90 MLG
Sea Conditions:	CALM
Vessel Name:	OB-167
Survey Type:	CONDITION
Sounding Frequency***:	LOW

Feet
0 500 1,000

NOTES:

Horizontal Coordinate System:
North American Datum of 1983 (NAD83), projected to the State Plane Coordinate System (SPCS), Louisiana South Zone. Distance units in U.S. Survey Feet.

Vertical Datum:
Soundings are shown in feet and indicate depths below Mean Low Gulf Datum (MLG).

The location of navigation aids are base on and provided by the U.S. Coast Guard.

2010 Aerial Photography data source: NAIP. 1998 DOQQ imagery shown in green from USGS.

Reference is N.O.A.A. Navigation Chart No. 11355.

** Shoalest Sounding per Quarter per Reach.

*** High frequency (200 kHz) survey data represents the first signal return at a sounding location and will include suspended solids, known as "fluff", if present. Low frequency (20 kHz) survey data normally penetrates through this "fluff" layer to depict elevations of consolidated bottom material. Low frequency accuracies may vary depending on channel conditions and fathometer settings.