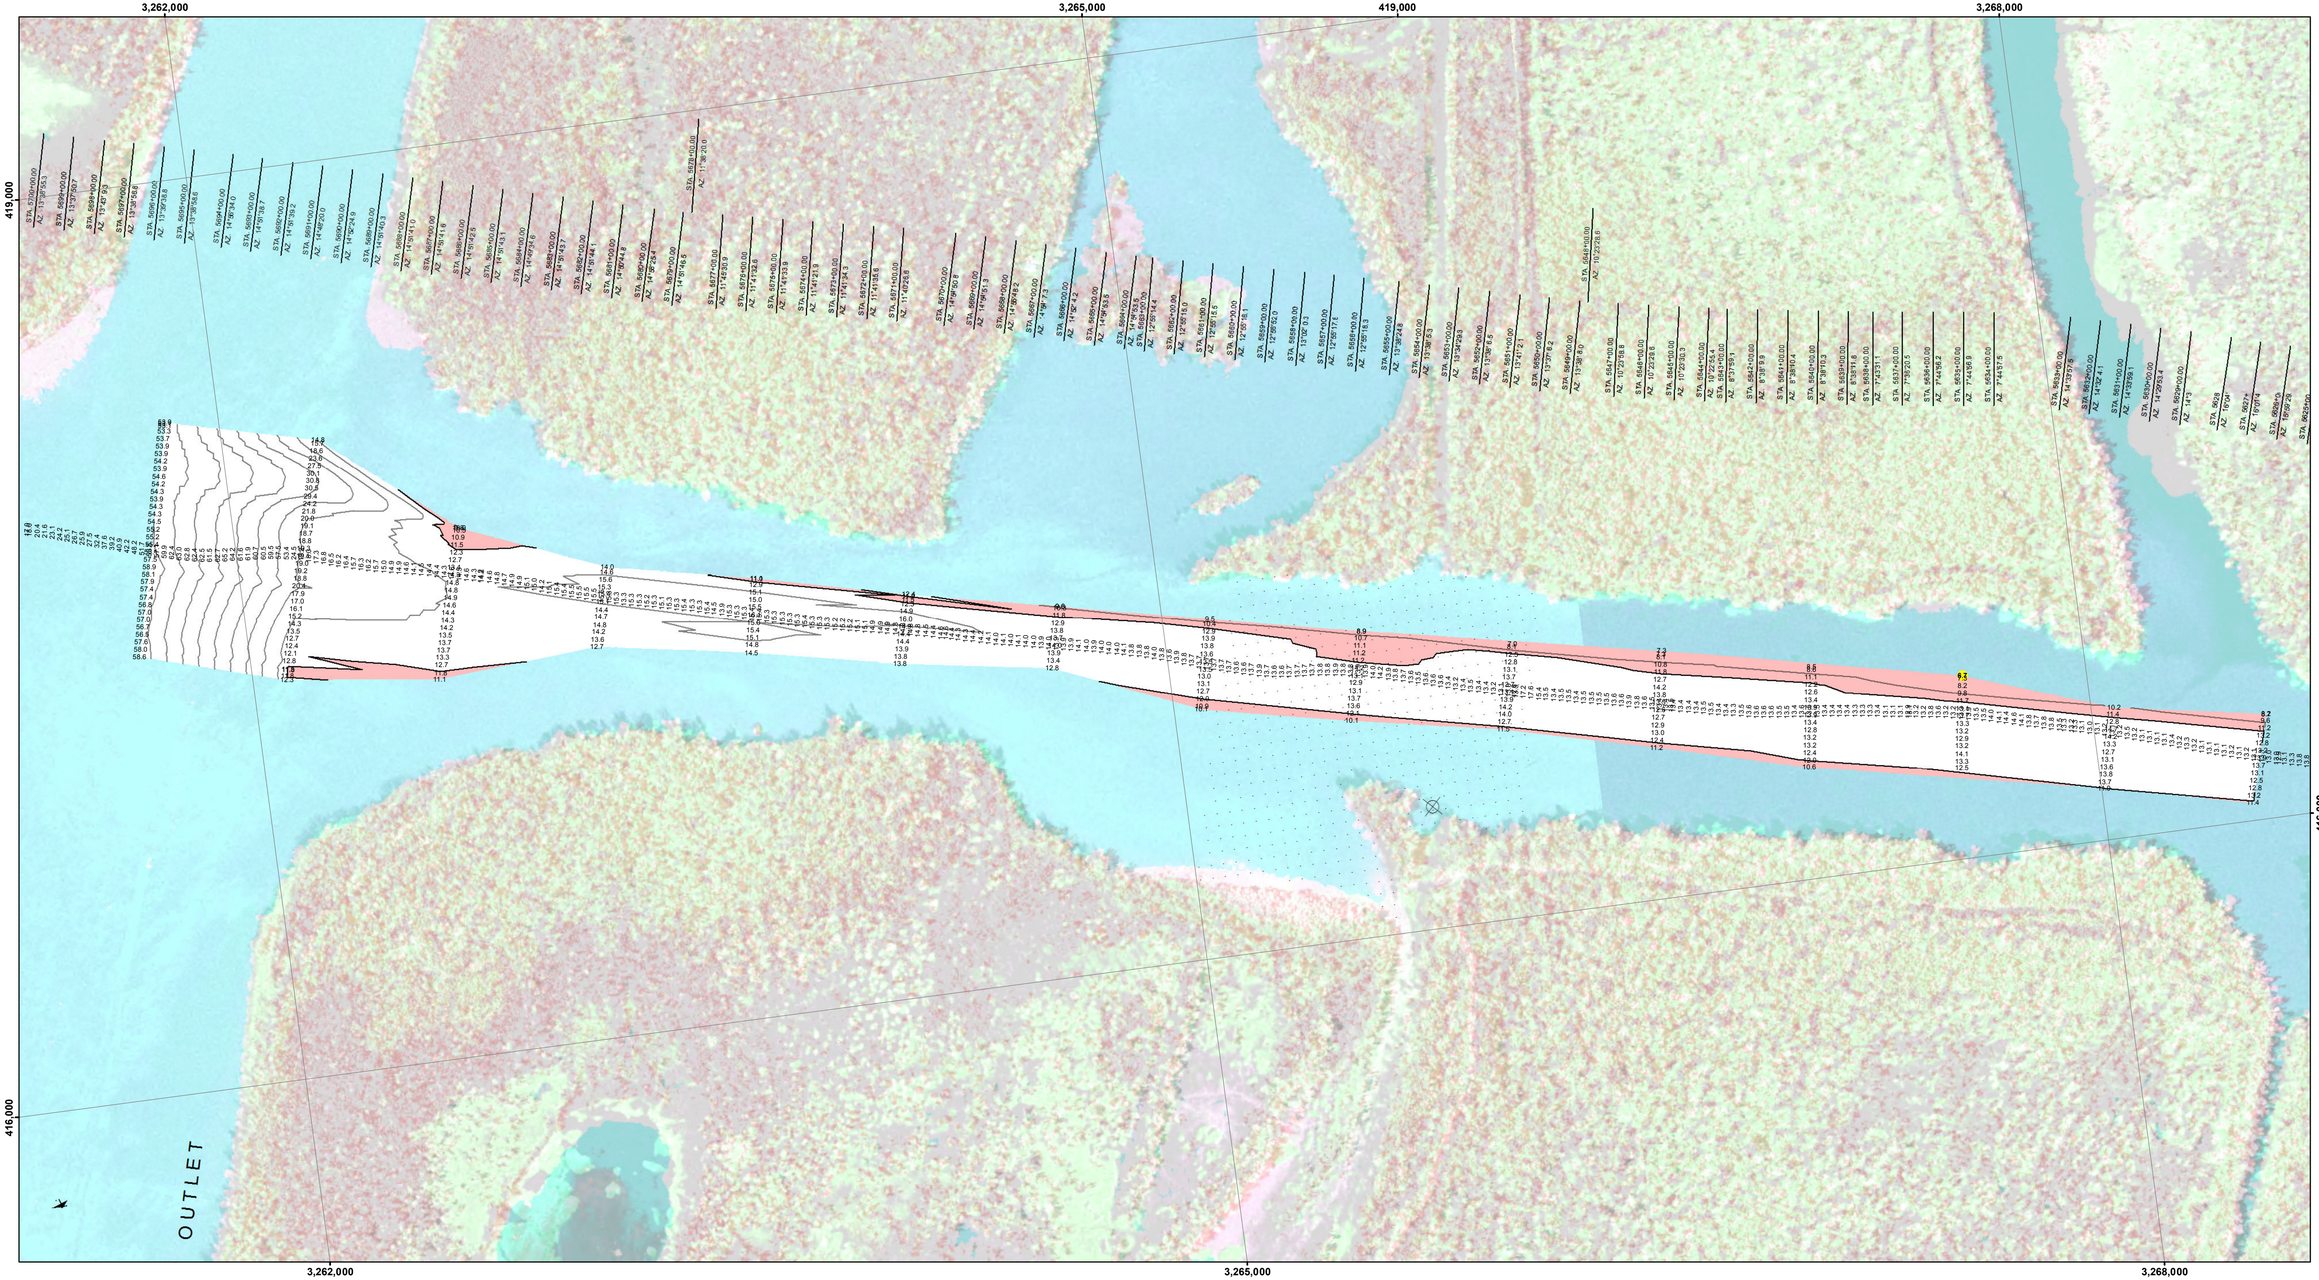

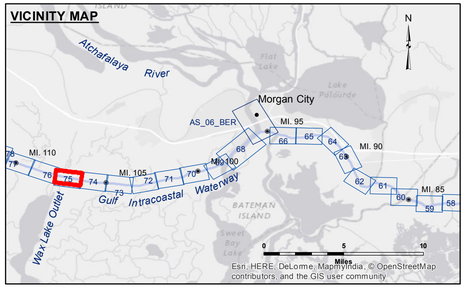

LEGEND

- Federal Navigation Channel
- Federal Navigation Center Line
- As-built Pipeline/Cable
- Unconfirmed Pipeline/Cable
- Project Depth Contour
- Cable Area
- Placement Area
- Anchorage Area
- Obstruction Point
- Wrecks-Submerged
- Borrow Area
- Shoalest Sounding**
- Beacon, General
- Red Navigation Buoy
- Green Navigation Buoy
- -12' and above
- -12' and below

N W E S

Gage Reading:	BAYOU SALE: 2.74 MLG
Sea Conditions:	CALM
Vessel Name:	M/V BURRWOOD
Survey Type:	CONDITION
Sounding Frequency***:	LOW

Feet
0 500 1,000

NOTES:

Horizontal Coordinate System:
North American Datum of 1983 (NAD83), projected to the State Plane Coordinate System (SPCS), Louisiana South Zone. Distance units in U.S. Survey Feet.

Vertical Datum:
Soundings are shown in feet and indicate depths below Mean Low Gulf Datum (MLG).

The location of navigation aids are base on and provided by the U.S. Coast Guard.

2010 Aerial Photography data source: NAIP. 1998 DOQQ imagery shown in green from USGS.

Reference is N.O.A.A. Navigation Chart No. 11355.

** Shoalest Sounding per Quarter per Reach.

*** High frequency (200 kHz) survey data represents the first signal return at a sounding location and will include suspended solids, known as "fluff", if present. Low frequency (20 kHz) survey data normally penetrates through this "fluff" layer to depict elevations of consolidated bottom material. Low frequency accuracies may vary depending on channel conditions and fathometer settings.

US Army Corps of Engineers
District: CEMVN

DISCLAIMER:

Access Constraints: The United States Government furnishes these data and information with the express understanding that the US Government makes no warranties, expressed or implied concerning the accuracy, completeness, reliability, or suitability of these data and information for any purpose. The data and information are provided "as is" and the United States shall be under no liability whatsoever to any person by reason of any use made thereof. The United States Government does not warrant that the recipient fully agrees or not to represent these data to anyone as other than government data. It is the responsibility of the recipient to inform anyone to whom he/she provides these data to others without also transferring this Disclaimer.

Distribution Liability: The data represents the results of data collection and analysis performed by the Corps of Engineers activity and indicates the general existing conditions. As such, it is only valid for its intended use, content, time and accuracy and the Corps of Engineers accepts no responsibility for any use of any of the application of the data for other than its intended purpose.

Data Constraints: Hydrographic survey data is subject to change over time and should be independently verified by any user prior to any project planning activity. Due to the dynamic nature of the sea bottom and the inherent time lag between data collection and publication, this data is intended for U. S. Army Corps of Engineers' internal use only. Private or commercial use of this data is prohibited.

The information depicted on this map represents the results of a survey conducted on the date indicated and can only be considered to represent the general conditions existing at that time.

U.S. ARMY CORPS OF ENGINEERS
NEW ORLEANS DISTRICT

Surveyed By: DR_JA	Plotted By: BD	Checked By: AO
Submitted:	Recommended: Chief, Survey Section	Approved: Chief, Waterways Maintenance Section

GULF INTRACOASTAL WATERWAY
WAX LAKE OUTLET
GI_75_WLO_20170322_CS
22 March 2017

Sheet Reference Number
75 **of** 191

Revison Number:
3.12-20160811